ATTACHMENT 7



TO	ISSUED	DATE
CITY	PRELIMINARY REVIEW	MAR 04/18
CITY	REVIEW	JUN. 11/18
CITY	REVIEW	AUG. 18/19

NO	REVISION	DATE
1	-	-

PROJECT


PROPOSED TWO STOREY HOUSE

705 NASHVILLE RD., VAUGHAN

DESCRIPTION

FRONT ELEVATION

DRAWN	CHECKED
P.V.	-
PLOTTED DATE: AUG. 18/19	DRAWING No. A4
SCALE: 3/16" = 1'-0"	

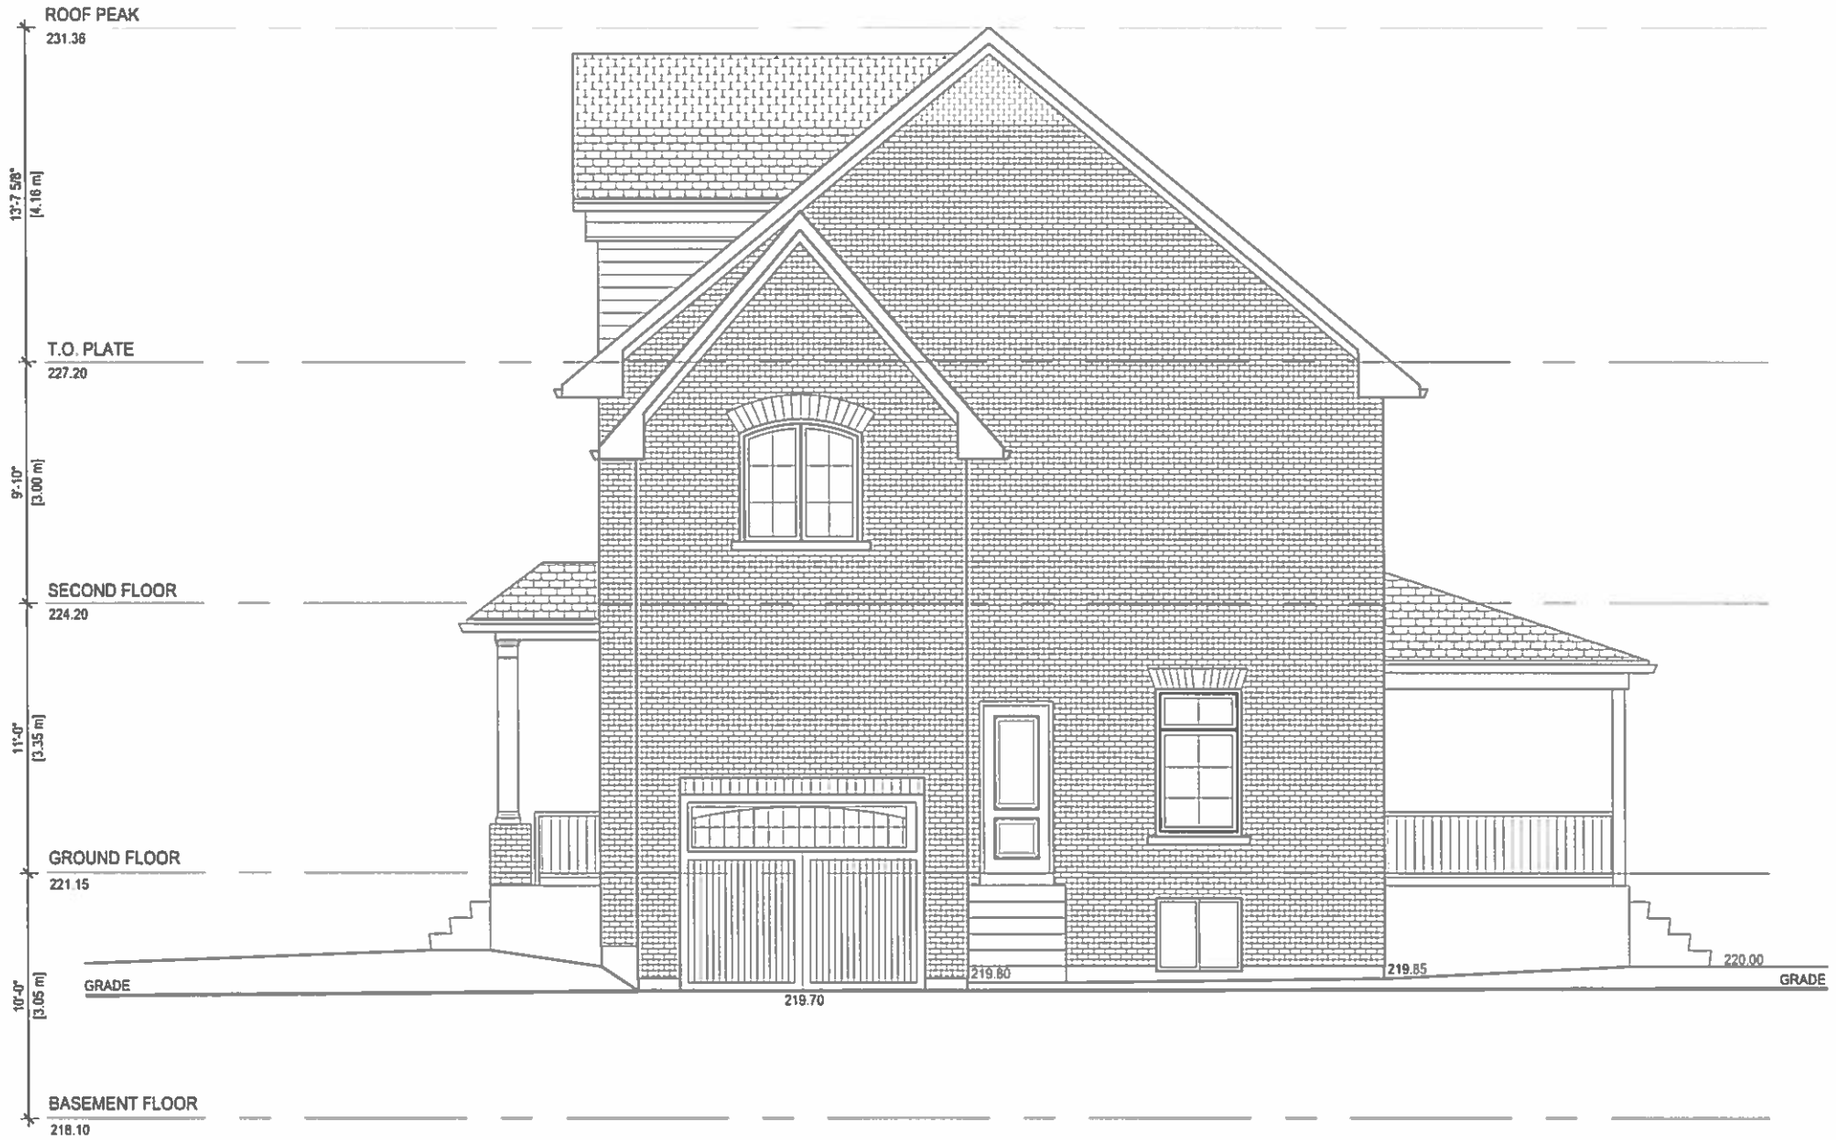

TO	ISSUED	DATE
CITY	PRELIMINARY REVIEW	MAR 04/18
CITY	REVIEW	JUN. 11/18
CITY	REVIEW	AUG. 18/19

NO	REVISION	DATE
1	-	

PROJECT

PROPOSED TWO STOREY HOUSE

705 NASHVILLE RD., VAUGHAN

DESCRIPTION

SIDE ELEVATION

DRAWN	CHECKED
P.V.	-
PLOTTED DATE: AUG. 18/19	DRAWING No. A5
SCALE: 3/16" = 1'-0"	



TO	ISSUED	DATE
CITY	PRELIMINARY REVIEW	MAR 04/18
CITY	REVIEW	JUN. 11/18
CITY	REVIEW	AUG. 18/19

NO	REVISION	DATE
1	-	-

PROJECT

PROPOSED TWO STOREY HOUSE

705 NASHVILLE RD., VAUGHAN

DESCRIPTION

REAR ELEVATION

DRAWN	CHECKED
P.V.	-

PLOTTED DATE	DRAWING No.
AUG. 18/19	A6

SCALE
3/16" = 1'-0"



NO	ISSUED	DATE
CITY	PRELIMINARY REVIEW	MAR 04/18
CITY	REVIEW	JUN. 11/18
CITY	REVIEW	AUG. 18/19

NO	REVISION	DATE
1	-	-

PROJECT

PROPOSED TWO STOREY HOUSE

705 NASHVILLE RD., VAUGHAN

DESCRIPTION

SIDE ELEVATION


DRAWN	CHECKED
P.V.	-

PLOTTED DATE	DRAWING No.
AUG. 18/19	A7


SCALE
3/16" = 1'-0"



FRONT ELEVATION

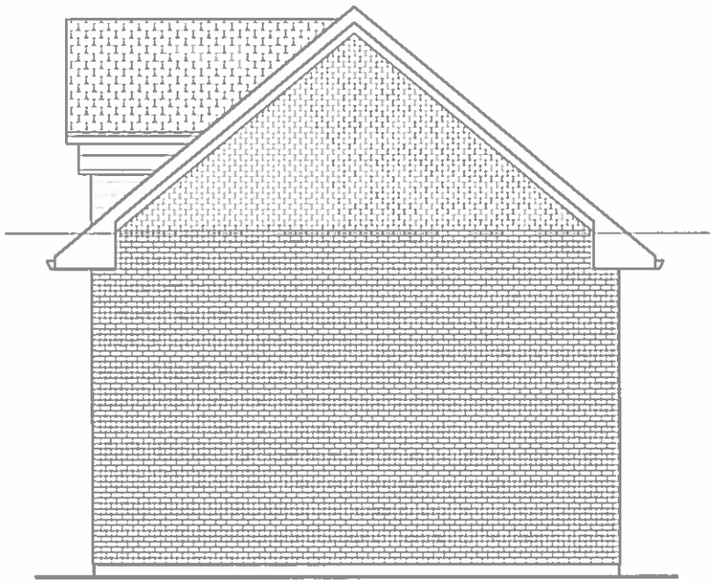

SIDE ELEVATION

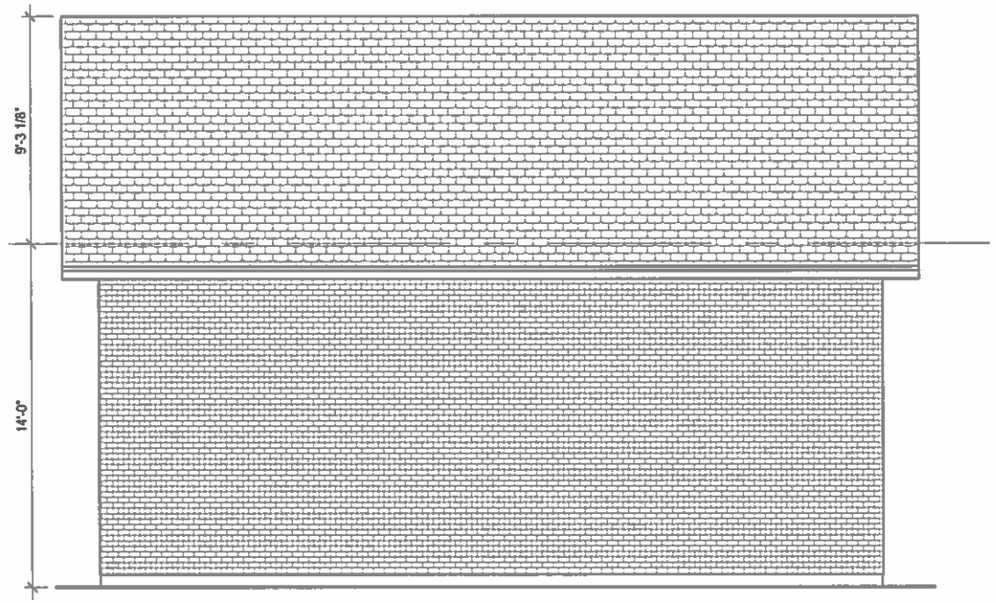

REAR ELEVATION

TO	ISSUED	DATE
CITY	REVIEW	JUN. 11/18
CITY	REVIEW	AUG. 18/19

NO	REVISION	DATE
1	-	

PROJECT

PROPOSED TWO STOREY HOUSE

705 NASHVILLE RD., VAUGHAN

DESCRIPTION

DETACHED GARAGE ELEVATIONS

DRAWN	CHECKED
P.V.	-
PLOTTED DATE: AUG. 18/19	DRAWING No. A9
SCALE: 3/16" = 1'-0"	