

ATTACHMENT 8

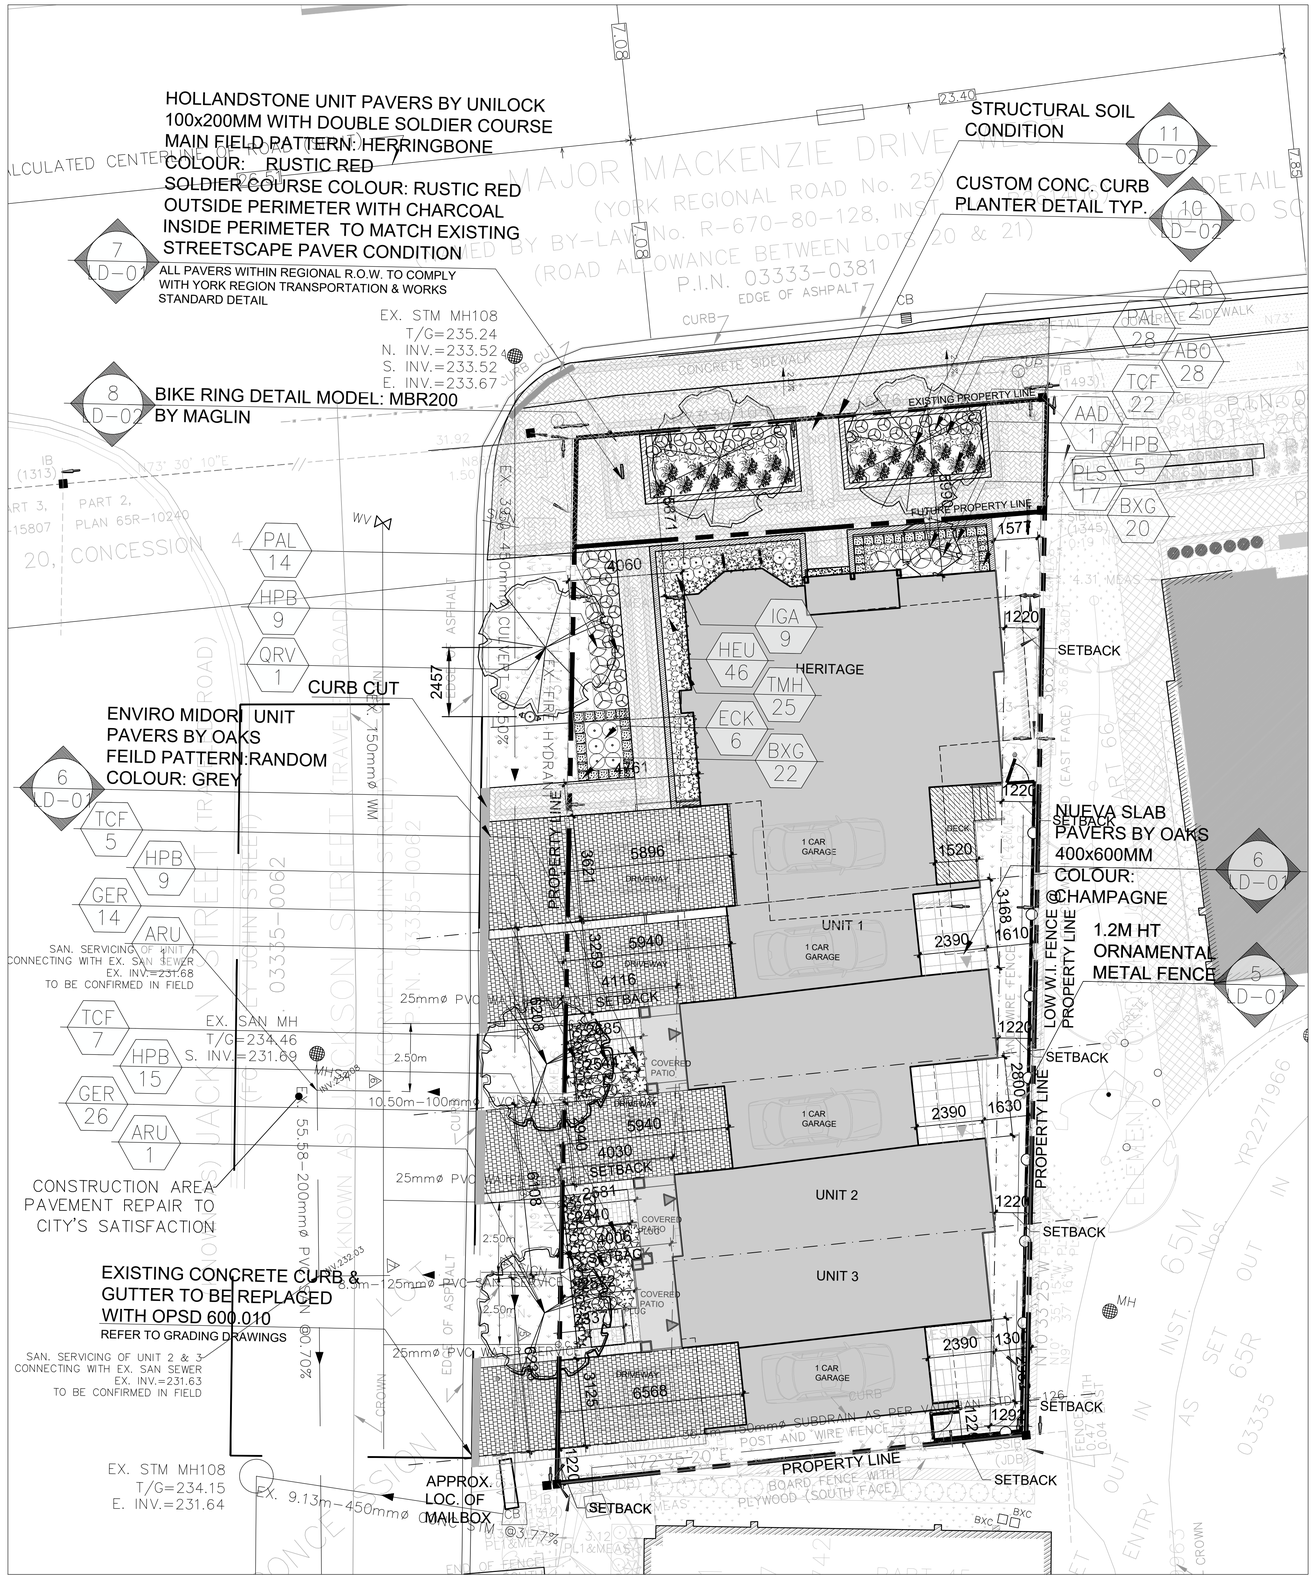

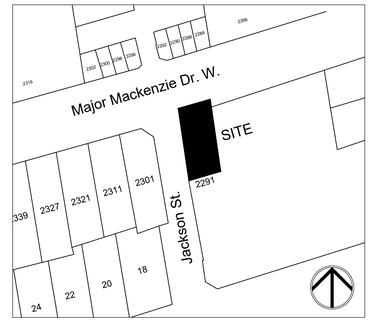

Key Map

Legend

- Proposed Deciduous Tree
- Property Line
- Prop. 1.2m Ht Ornamental Metal Fence Typ.
- Detail Reference Key (AAA / L-2)
- Plant Material Reference Key (AAA / 0)
- Prop. Sodded Area Typ.
- Prop. Asphalt Paving Typ.
- Prop. Unit Paving Type 1
- Prop. Unit Paving Type 2
- Prop. Unit Paving Type 3
- Prop. Permeable Unit Paving Type 3
- Wood deck

Proposed Plant Schedule

KEY	QNTY	BOTANICAL NAME	COMMON NAME	HT/CAL	SPREAD	ROOT	DROUGHT TOLERANT	NATIVE	REMARKS
DECIDUOUS TREES									
ARU	2	Acer rubrum	Native Red Maple	70 mm		B.&B.	High	Yes	Full Form
QRB	2	Quercus rubra	Red Oak	70 mm		B.&B.	High	Yes	Full Form
QRV	1	Quercus velutina	Black Oak	70 mm		B.&B.	High	Yes	Full Form
DECIDUOUS MULTI STEM TREES									
AAD	1	Amelancier arborea	Downy Serviceberry	200 cm		B.&B.	High	Yes	Multi Stem
DECIDUOUS SHRUBS									
BXG	42	Buxus 'Green Mound'	Green Mound Boxwood	30 cm		C.G.	High	Yes	Full Form
HPB	28	Hydrangea paniculata 'Bombshell'	Dwarf Bombshell Hydrangea	60 cm		5 gal.	High	Yes	Full Form
CONIFEROUS SHRUBS									
TCF	34	Taxus cuspidata 'Fairview'	Fairview Yew		65 cm	C.G.	High	Yes	Full Form
TMH	25	Taxus media 'Hicksii'	Hick's Yew	70 cm		C.G.	High	Yes	Full Form
PERENNIALS									
ABO	28	Astilbe 'Ostrich Plume'	Ostrich Plume Pink Astilbe			C.G. #1	High	Yes	Full Form
ECK	6	Echinacea purpurea 'Kim's Knee High'	Dwarf Purple Cone Flower			2 Gal.	High	Yes	Full Form
GER	40	Geranium 'Rozanne'	Hardy Cranesbill Geranium			2 Gal.	High	Yes	Full Form (PPOY Winner)
HEU	46	Heuchera 'Purple Palace'	Coral Bells (Purple Foliage)			2 Gal.	High	Yes	Full Form
IGA	9	Iris germanica 'Amethyst Flame'	Purple Iris			C.G. #1	High	Yes	Full Form
PLS	17	Perovskia atriplicifolia 'Little Spire'	Little Spire Russian Sage			2 Gal.	High	Yes	Full Form
GRASSES									
PAL	42	Pennisetum alopecuroides 'Hameln'	Hamlin Dwarf Fountain Grass			2 Gal.	High	Yes	Full Form

msla
MARTON SMITH LANDSCAPE ARCHITECTS
170 The Donway W Suite 206.
Toronto, Ontario, Canada. M3C 2G3
tel. 416.492.9966 I email. info@msla.ca

Architect:

MW HALL CORPORATION

Client/Owner:

Municipality:

VAUGHAN

Notes:

All boulevard turf that is damaged or missing due to construction shall be restored to its original or better condition with minimum 100mm topsoil and sod at the Owner's expense.

30% of LAndscaped area to be soft landscape as shown. refer to soil volume plan for soil volume information.

No.	Revision	Date
08	Re Issued for Submission	10/26/20
07	Re Issued for Submission	10/16/20
06	Re Issued for Submission	09/25/20
05	Issued for Review	09/18/20
04	Re Issued for Submission	03/23/20
03	Re Issued for Submission	02/05/20
02	Issued for Submission	12/20/19
01	Issued for Review	05/30/19

North:

Stamp: ASSOCIATION OF LANDSCAPE DESIGNERS ONTARIO MEMBER OALA

Project:

Proposed Residential Development
2291 Major Mackenzie Drive
Vaughan, Ontario

Scale: **1:100** Date: **May 2019**


Drawn By: **S.L.** Checked By: **L.M.**


Drawing Title:

Landscape Master Plan

Project No. **19118** Sheet No. **L1-01**

All information contained in these plans shall be checked by the contractor. All discrepancies shall be reported to the Landscape Architect (LA) before commencing with construction. All drawings have copyright and shall remain the property of the Landscape Architect. Copying or any reproduction in part or whole shall only be permitted with written consent of L. A. Drawings shall not be used for construction unless sealed & SIGNED.
All drainage patterns must claim positively away from buildings or structures at 2% min. The position of existing above ground and underground utilities and facilities are not necessarily shown on the drawings, and where shown, the accuracy of the position of utilities or facilities is not guaranteed. Before starting work, the contractor shall confirm the exact location of all existing utilities and facilities, and shall assume liability for damages.
DO NOT SCALE DRAWINGS • PRELIMINARY NOT FOR CONSTRUCTION • THESE DRAWINGS ARE NOT TO BE USED FOR CONSTRUCTION UNTIL COUNTERSIGNED BY L. ARCHITECT •
SIGNED DATE

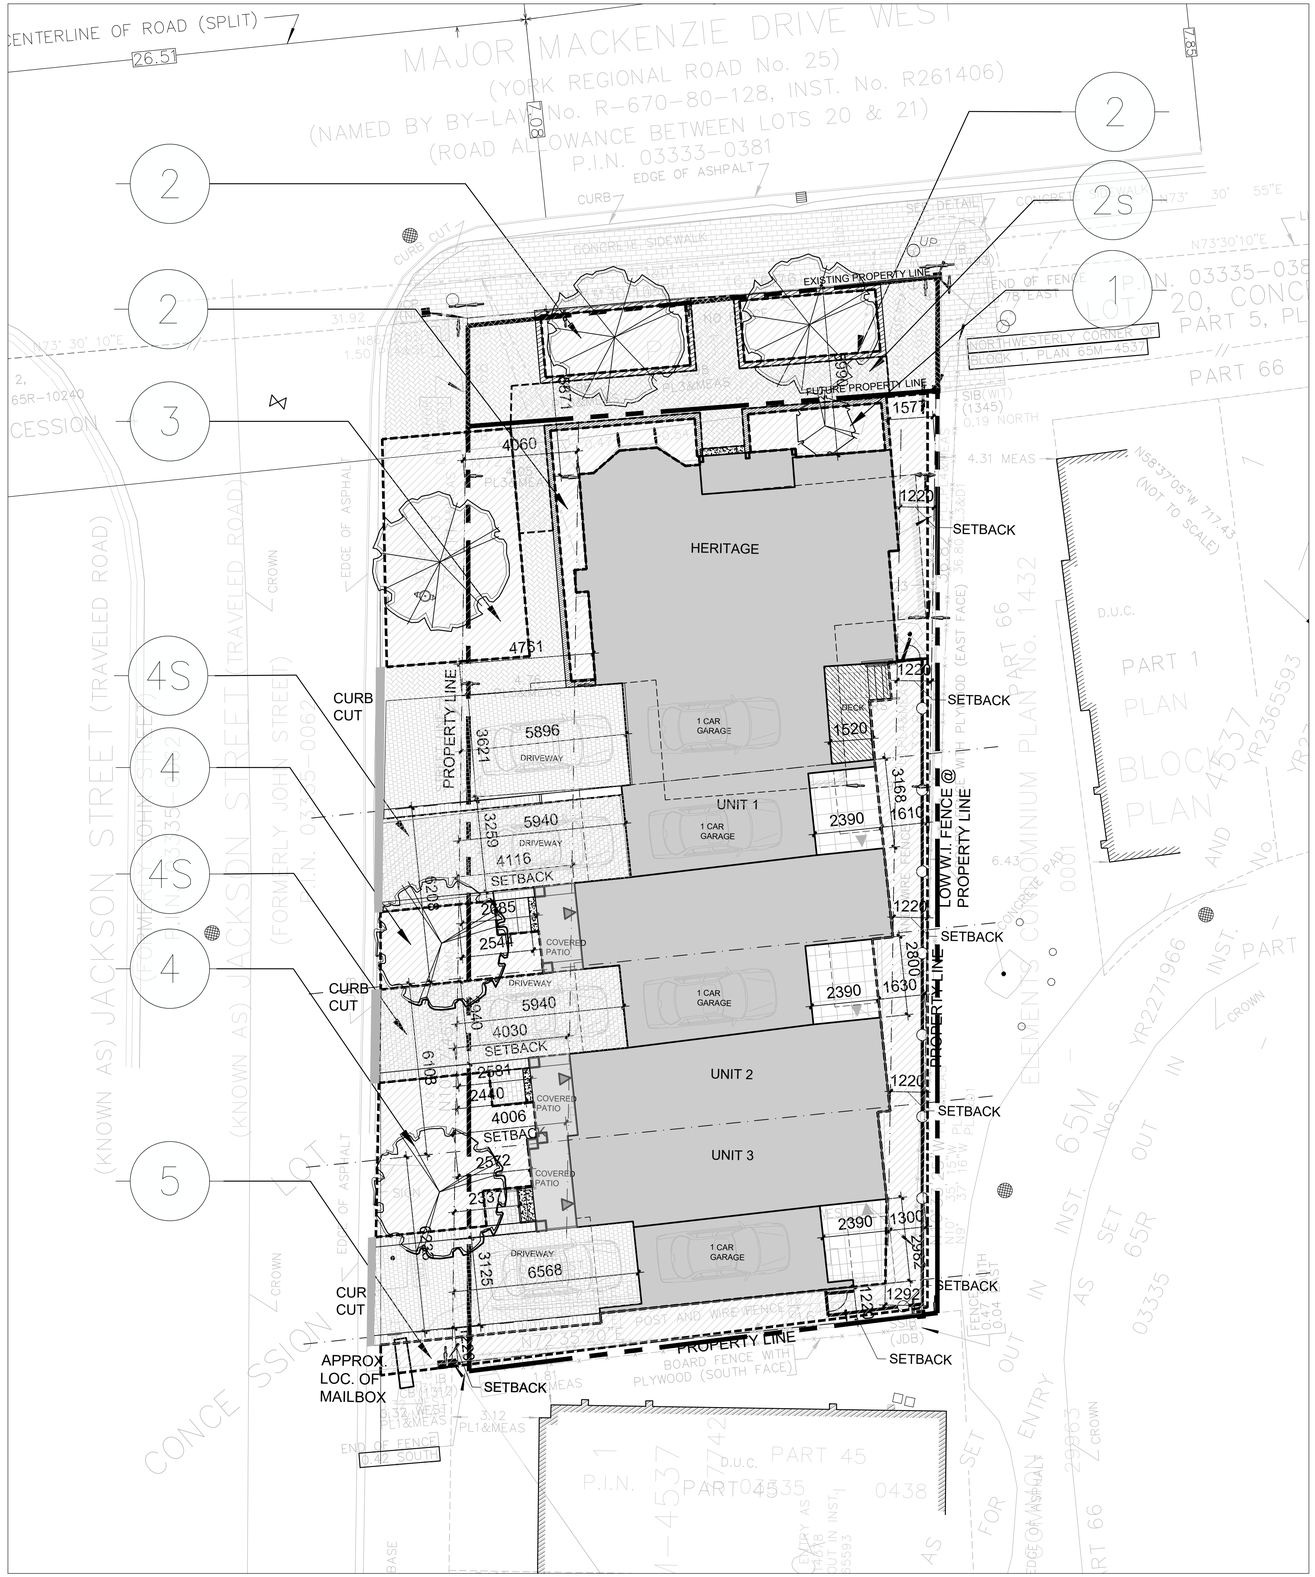

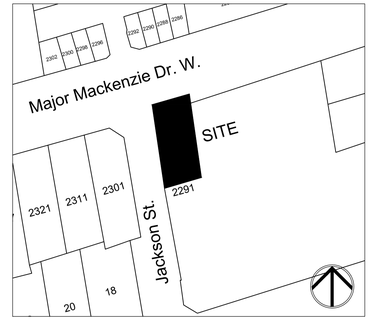

Key Map

Legend

- Proposed Deciduous Tree
- Property Line
- Prop. 0.9 Wood Privacy Fence Typ.
- 10 — Soil Volume Reference Key
- Prop. Sodded Area Typ.
- Prop. Concrete Paving Typ.
- Prop. Unit Paving Type 1
- Prop. Unit Paving Type 2
- Soil Volume Area
- Structural Soil Volume Area
- Soil Volume Area Boundry

Soil Volume Chart

Soil area #	soil area (M2)	soil depth (M)	soil volume(M3)	Trees in area	Soil Volume Per tree	Irrigation Provided
1	11.6	1.3	15.08	0	N/A	No
2	34.6	1.3	44.98	N/A	N/A	No
2S	30.1	0.5	15.05	N/A	N/A	No
2 TOTAL	64.7		60.03	2	30.02	No
3	39	1.3	50.7	1	50.70	No
4	39.8	1.3	51.74	N/A	N/A	No
4S	54.6	0.5	27.3	N/A	N/A	No
4 TOTAL	94.4		79.04	2	39.52	No
5	55.9	1.3	72.67	0	N/A	No

msla
MARTON SMITH LANDSCAPE ARCHITECTS
170 The Donway W Suite 206.
Toronto, Ontario, Canada. M3C 2G3
tel. 416.492.9966 I email. info@msla.ca

Architect:

MW HALL CORPORATION

Client/Owner:

Municipality:

VAUGHAN

Notes:

All boulevard turf that is damaged or missing due to construction shall be restored to its original or better condition with minimum 100mm topsoil and sod at the Owner's expense.

No.	Revision	Date
08	Re Issued for Submission	10/26/20
07	Re Issued for Submission	10/16/20
06	Re Issued for Submission	09/25/20
05	Issued for Review	09/18/20
04	Issued for Submission	03/23/20
03	Issued for Submission	02/05/20
02	Issued for Submission	12/20/19
01	Issued for Review	05/30/19

North:

Stamp:

ASSOCIATION OF LANDSCAPE ARCHITECTS ONTARIO — OALA — MEMBER

Project:

Proposed Residential Development
2291 Major Mackenzie Drive
Vaughan, Ontario

Scale: **1:100** Date: **May 2019**

Drawn By: **S.L.** Checked By: **L.M.**

Drawing Title:


Soil Volume Plan

Project No. **19118**

Sheet No. **L1-02**

All information contained in these plans shall be checked by the contractor. All discrepancies shall be reported to the Landscape Architect (L.A.) before commencing with construction. All drawings have copyright and shall remain the property of the Landscape Architect. Copying or any reproduction in part or whole shall only be permitted with written consent of L. A. Drawings shall not be used for construction unless sealed & SIGNED. All drawings patterns must drain positively away from buildings or structures at 2% min. The position of existing above ground and underground utilities and facilities are not necessarily shown on the drawings, and where shown, the accuracy of the position of utilities or facilities is not guaranteed. Before starting work, the contractor shall confirm the exact location of all existing utilities and facilities, and shall assume liability for damages.
• DO NOT SCALE DRAWINGS • PRELIMINARY NOT FOR CONSTRUCTION • THESE DRAWINGS ARE NOT TO BE USED FOR CONSTRUCTION UNTIL COUNTERSIGNED BY L. ARCHITECT •
SIGNED _____ DATE _____



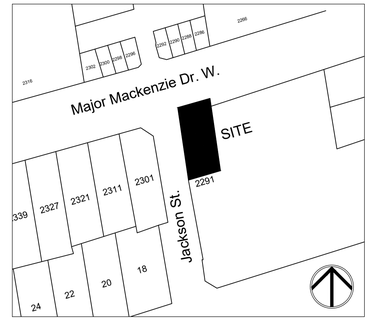

Key Map

Legend

- Proposed Deciduous Tree
- Property Line
- Prop. 1.2m Ht Ornamental Metal Fence Typ.
- Detail Reference Key
- Plant Material Reference Key
- 1m reference circle
- Prop. Unit Paving Type 1
- Prop. Unit Paving Type 2
- Prop. Unit Paving Type 3
- Prop. Permeable Unit Paving Type 3
- Wood deck
- Fire Hydrant
- MH Man hole
- UP Utility pole
- Underground utility's (water)
- Overhead hydro
- Underground utility's
- 25mmØ PVC WATER SERVICE Underground utility's (water)

Proposed Plant Schedule

KEY	QNTY	BOTANICAL NAME	COMMON NAME	HT/CAL	SPREAD	ROOT	DROUGHT TOLERANT	NATIVE	REMARKS
DECIDUOUS TREES									
ARU	2	Acer rubrum	Native Red Maple	70 mm		B.&B.	High	Yes	Full Form
QRB	2	Quercus rubra	Red Oak	70 mm		B.&B.	High	Yes	Full Form
QRV	1	Quercus velutina	Black Oak	70 mm		B.&B.	High	Yes	Full Form
DECIDUOUS MULTI STEM TREES									
AAD	1	Amelancler arborea	Downy Serviceberry	200 cm		B.&B.	High	Yes	Multi Stem
DECIDUOUS SHRUBS									
BXG	42	Buxus 'Green Mound'	Green Mound Boxwood	30 cm		C.G.	High	Yes	Full Form
HPB	28	Hydrangea paniculata 'Bombshell'	Dwarf Bombshell Hydrangea	60 cm		5 gal.	High	Yes	Full Form
CONIFEROUS SHRUBS									
TCF	34	Taxus cuspidata 'Fairview'	Fairview Yew		65 cm	C.G.	High	Yes	Full Form
TMH	25	Taxus media 'Hicksii'	Hick's Yew	70 cm		C.G.	High	Yes	Full Form
PERENNIALS									
ABO	28	Astilbe 'Ostrich Plume'	Ostrich Plume Pink Astilbe			C.G. #1	High	Yes	Full Form
ECK	6	Echinacea purpurea 'Kim's Knee High'	Dwarf Purple Cone Flower			2 Gal.	High	Yes	Full Form
GER	40	Geranium 'Rozanne'	Hardy Cranesbill Geranium			2 Gal.	High	Yes	Full Form (PPOY Winner)
HEU	46	Heuchera 'Purple Palace'	Coral Bells (Purple Folage)			2 Gal.	High	Yes	Full Form
IGA	9	Iris germanica 'Amethyst Flame'	Purple Iris			C.G. #1	High	Yes	Full Form
PLS	17	Perovskia atriplicifolia 'Little Spire'	Little Spire Russian Sage			2 Gal.	High	Yes	Full Form
GRASSES									
PAL	42	Pennisetum alopecuroides 'Hameln'	Hamlin Dwarf Fountain Grass			2 Gal.	High	Yes	Full Form

msla
MARTON SMITH LANDSCAPE ARCHITECTS
170 The Donway W Suite 206.
Toronto, Ontario, Canada. M3C 2G3
tel. 416.492.9966 | email. info@msla.ca

Architect:

MW HALL CORPORATION

Client/Owner:

Municipality:

VAUGHAN

Notes:

All boulevard turf that is damaged or missing due to construction shall be restored to its original or better condition with minimum 100mm topsoil and sod at the Owner's expense.

No.	Revision	Date
08	Re Issued for Submission	10/26/20
07	Re Issued for Submission	10/16/20
06	Re Issued for Submission	09/25/20
05	Issued for Review	09/18/20
04	Re Issued for Submission	03/23/20
03	Re Issued for Submission	02/05/20
02	Issued for Submission	12/20/19
01	Issued for Review	05/30/19

North:

Stamp:

ONTARIO ASSOCIATION OF LANDSCAPE ARCHITECTS MEMBER OALA

Project:

Proposed Residential Development
2291 Major Mackenzie Drive
Vaughan, Ontario

Scale: **1:100** Date: **May 2019**

Drawn By: **S.L.** Checked By: **L.M.**

Drawing Title:

Composite Utility Plan

Project No. **19118**

Sheet No. **L1-03**

All information contained in these plans shall be checked by the contractor. All discrepancies shall be reported to the Landscape Architect (LA.) before commencing with construction. All drawings have copyright and shall remain the property of the Landscape Architect. Copying or any reproduction in part or whole shall only be permitted with written consent of L. A. Drawings shall not be used for construction unless sealed & SIGNED.
All drainage patterns must drain positively away from buildings or structures at 2% min. The position of existing above ground and underground utilities and facilities are not necessarily shown on the drawings, and where shown, the accuracy of the position of utilities or facilities is not guaranteed. Before starting work, the contractor shall confirm the exact location of all existing utilities and facilities, and shall assume liability for damages.
DO NOT SCALE DRAWINGS • PRELIMINARY NOT FOR CONSTRUCTION • THESE DRAWINGS ARE NOT TO BE USED FOR CONSTRUCTION UNTIL COUNTERSIGNED BY L. ARCHITECT • • SIGNED: DATE: