
ATTACHMENT 5

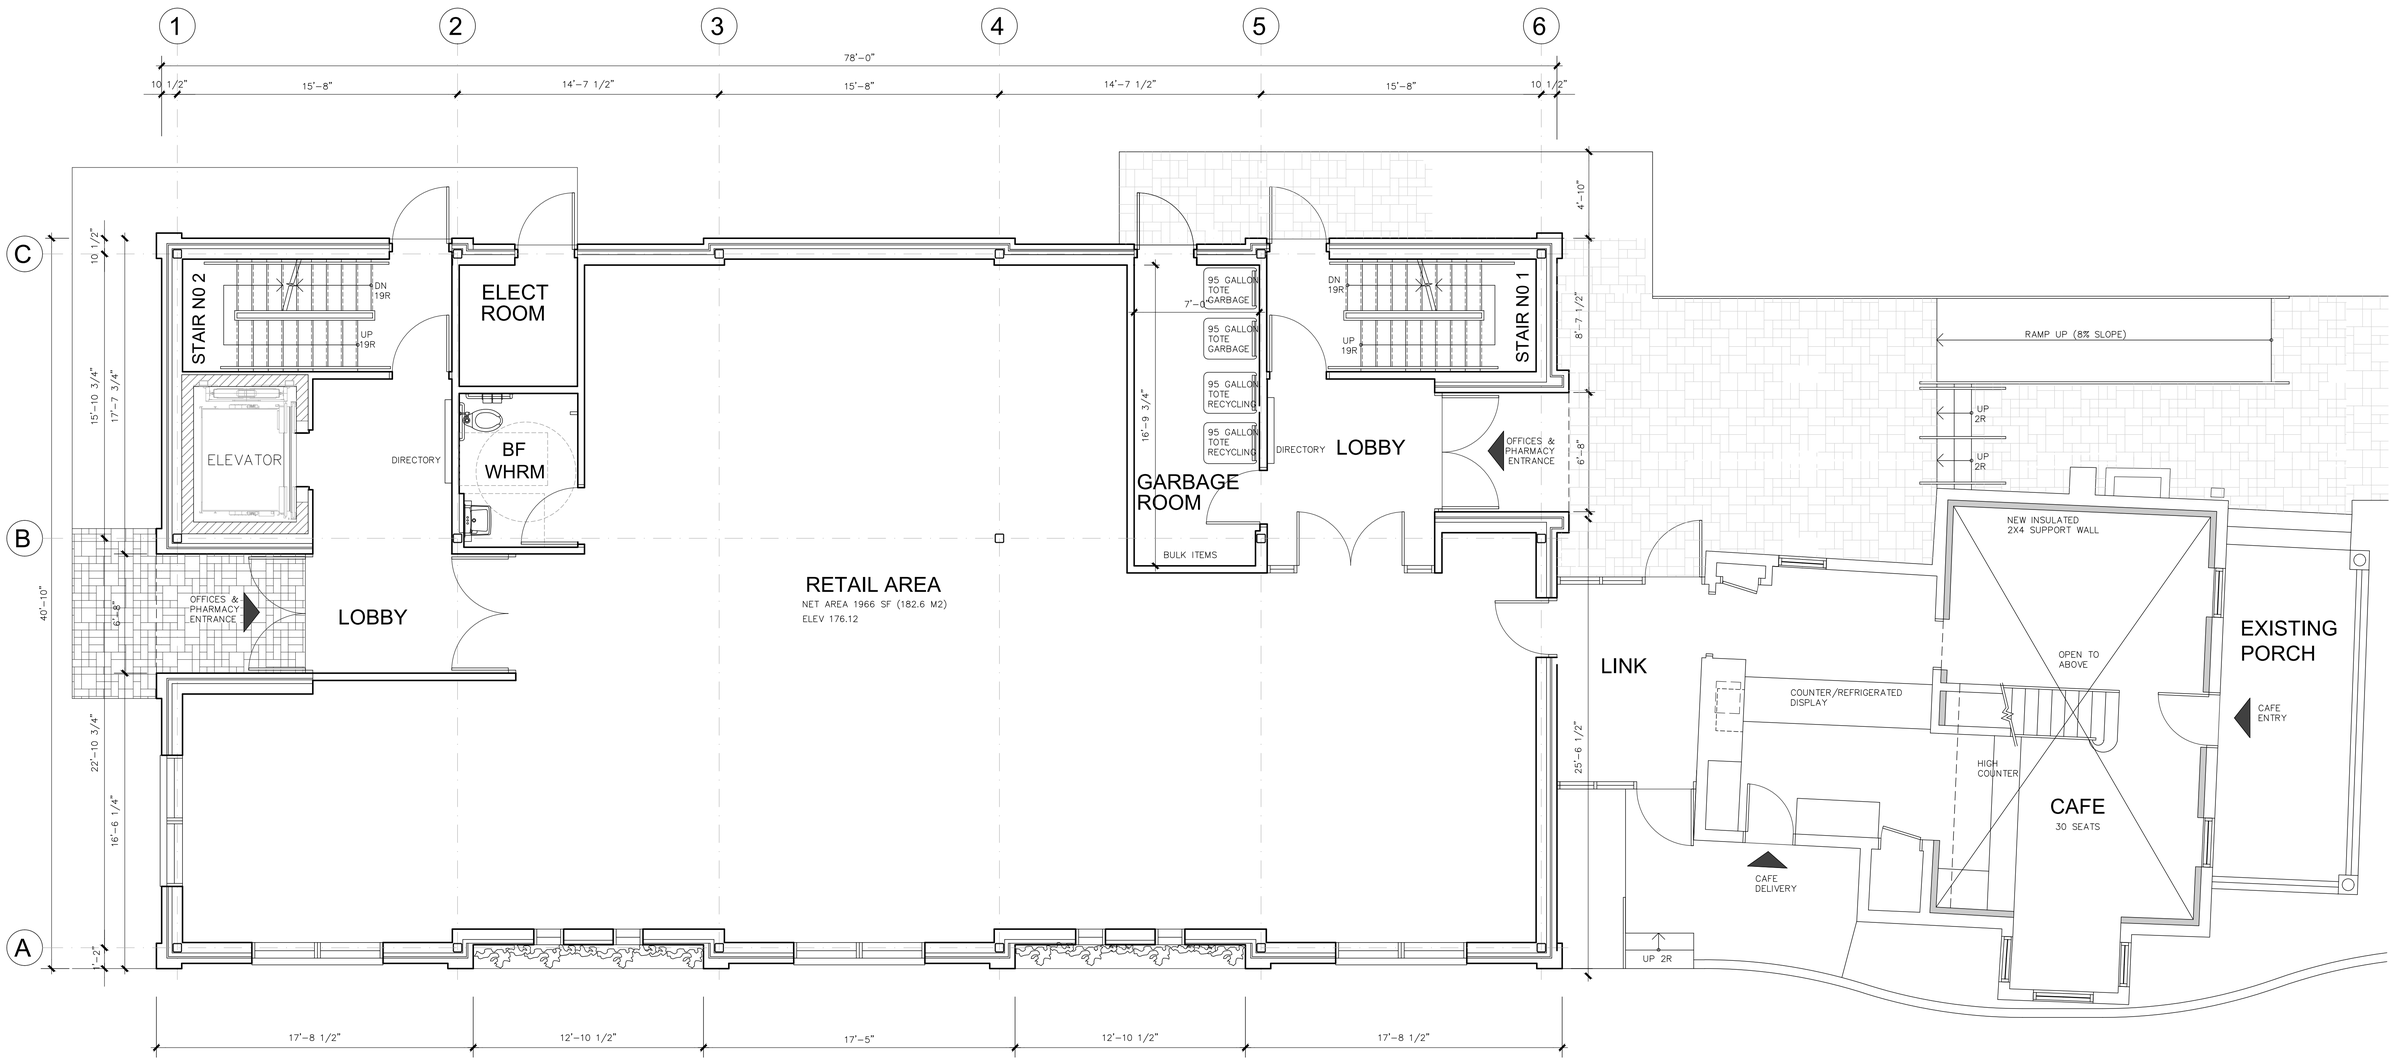

FIRST FLOOR PLAN
282.2 M2 (3038 SF) ADDITION
8.8 M2 (95 SF) LINK
60.3 M2 (649 SF) HERITAGE HOUSE

DRAWING NOTES

No	Date	Description	By
7	15 FEB/21	ISSUED FOR SPA	BA
6	08 DEC/20	ISSUED FOR SPA	BA
5	06 FEB/19	RAMP LOCATION REVISED	BA
4	02 MAY/18	ISSUED FOR REVIEW	BA
3	27 APR/18	ISSUED FOR REVIEW	BA
2	22 JAN/18	ISSUED FOR REVIEW	BA
1	19 OCT/17	ISSUED FOR REVIEW	BA

REVISIONS

These drawings shall not be scaled. The Contractor shall verify all dimensions, daturns, and levels prior to beginning the Work. All errors and ommissions to be reported immediately to the Architect. Variations and modifications to work shown on this drawing shall not be carried out without the written consent of the Architect. This drawing is the exclusive property of the Architect and shall not be reproduced without the Architect's permission.

ONTARIO ASSOCIATION OF ARCHITECTS
BRIAN AWDE
LICENCE
2215

NORTH

This drawing is not to be used for construction until signed by the Architect.

Date: OCTOBER 2017
Drawn: BA
Checked:
Approved:
CAD Version: AUTOCAD 2018


Brian Awde Architect Inc.
628 Cummer Avenue North York
Ontario M2K 2M8
Tel: (416) 226-5183 Fax: (416) 226-3266
e-mail: brianawde@sympatico.ca

napa designgroup
47 Loweswater Ave.
Unionville, Ontario, L3R 7W8
napadesign@rogers.com
416 930-6337

Project
7714 YONGE STREET
VAUGHAN ONTARIO

Drawing Name
PRELIMINARY
MAIN FLOOR PLAN

Scale: 1/4" = 1'-0"
Revision No: 7
Project No: 16.17
Drawing No: SK-2

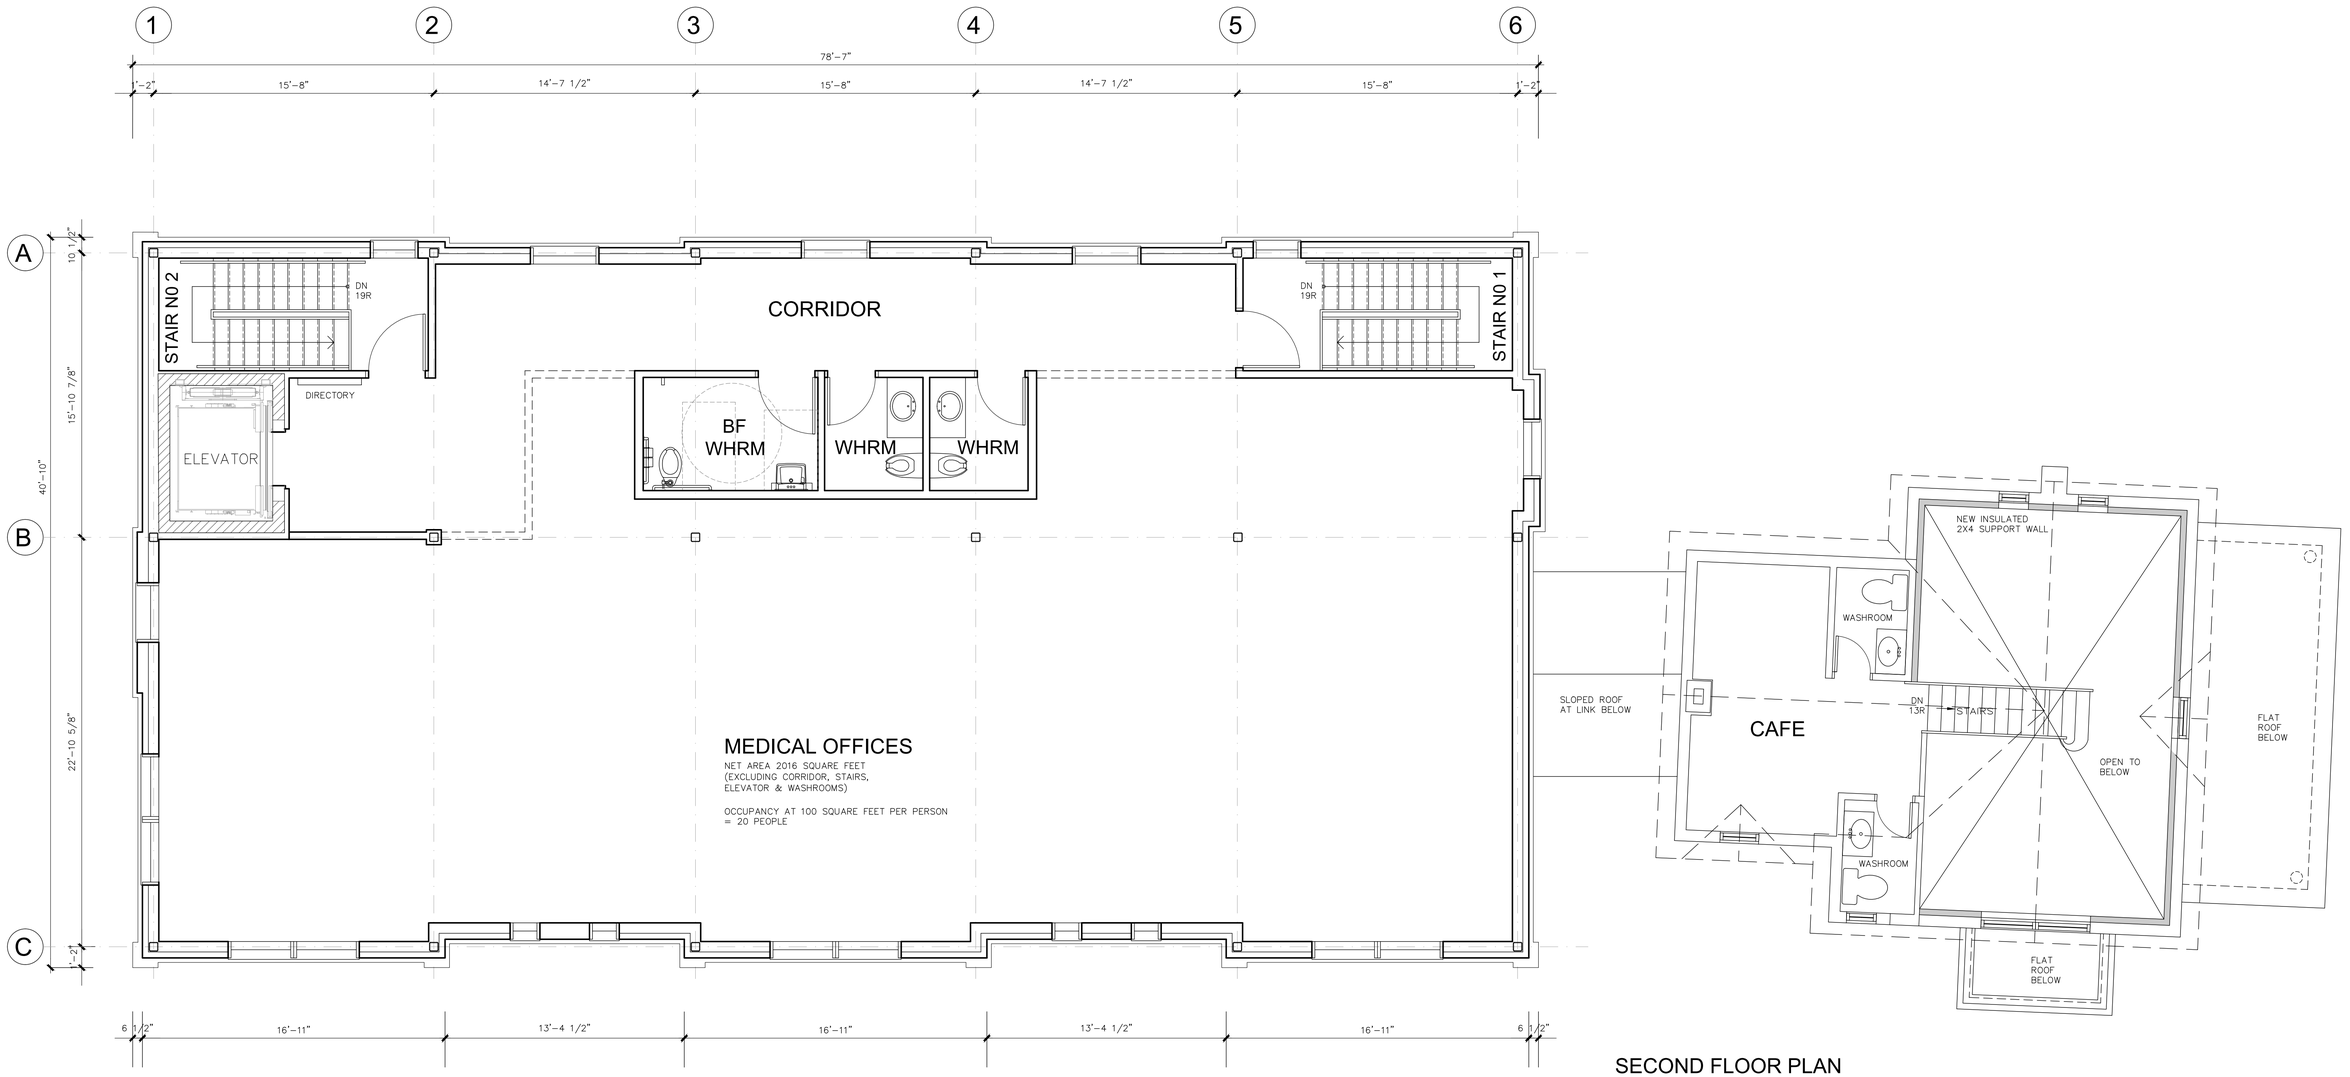

SECOND FLOOR PLAN
285.6 M2 (3074 SF) ADDITION
22.3 M2 (240 SF) HERITAGE HOUSE

DRAWING NOTES

No	Date	Description	By
5	15 FEB/21	ISSUED FOR SPA	BA
4	08 DEC/20	ISSUED FOR SPA	BA
3	02 MAY/18	ISSUED FOR REVIEW	BA
2	22 JAN/18	ISSUED FOR REVIEW	BA
1	19 OCT/17	ISSUED FOR REVIEW	BA

REVISIONS

These drawings shall not be scaled. The Contractor shall verify all dimensions, datums, and levels prior to beginning the Work. All errors and ommissions to be reported immediately to the Architect. Variations and modifications to work shown on this drawing shall not be carried out without the written consent of the Architect. This drawing is the exclusive property of the Architect and shall not be reproduced without the Architect's permission.

ONTARIO ASSOCIATION OF ARCHITECTS
BRIAN AWDE
LICENCE
2215

NORTH

This drawing is not to be used for construction until signed by the Architect.

Date: OCTOBER 2017
Drawn: BA
Checked:
Approved:
CAD Version: AUTOCAD 2018

Brian Awde Architect Inc.
628 Cummer Avenue North York
Ontario M2K 2M8
Tel: (416) 226-5183 Fax: (416) 226-3266
e-mail: brianawde@sympatico.ca

napa designgroup
47 Loweswater Ave.
Unionville, Ontario, L3R 7W8
napadesign@rogers.com
416 930-6337

Project
7714 YONGE STREET
VAUGHAN ONTARIO

Drawing Name
PRELIMINARY
2ND FLOOR PLAN

Scale: 1/4" = 1'-0"
Revision No: 5
Project No: 16.17
Drawing No: SK-3