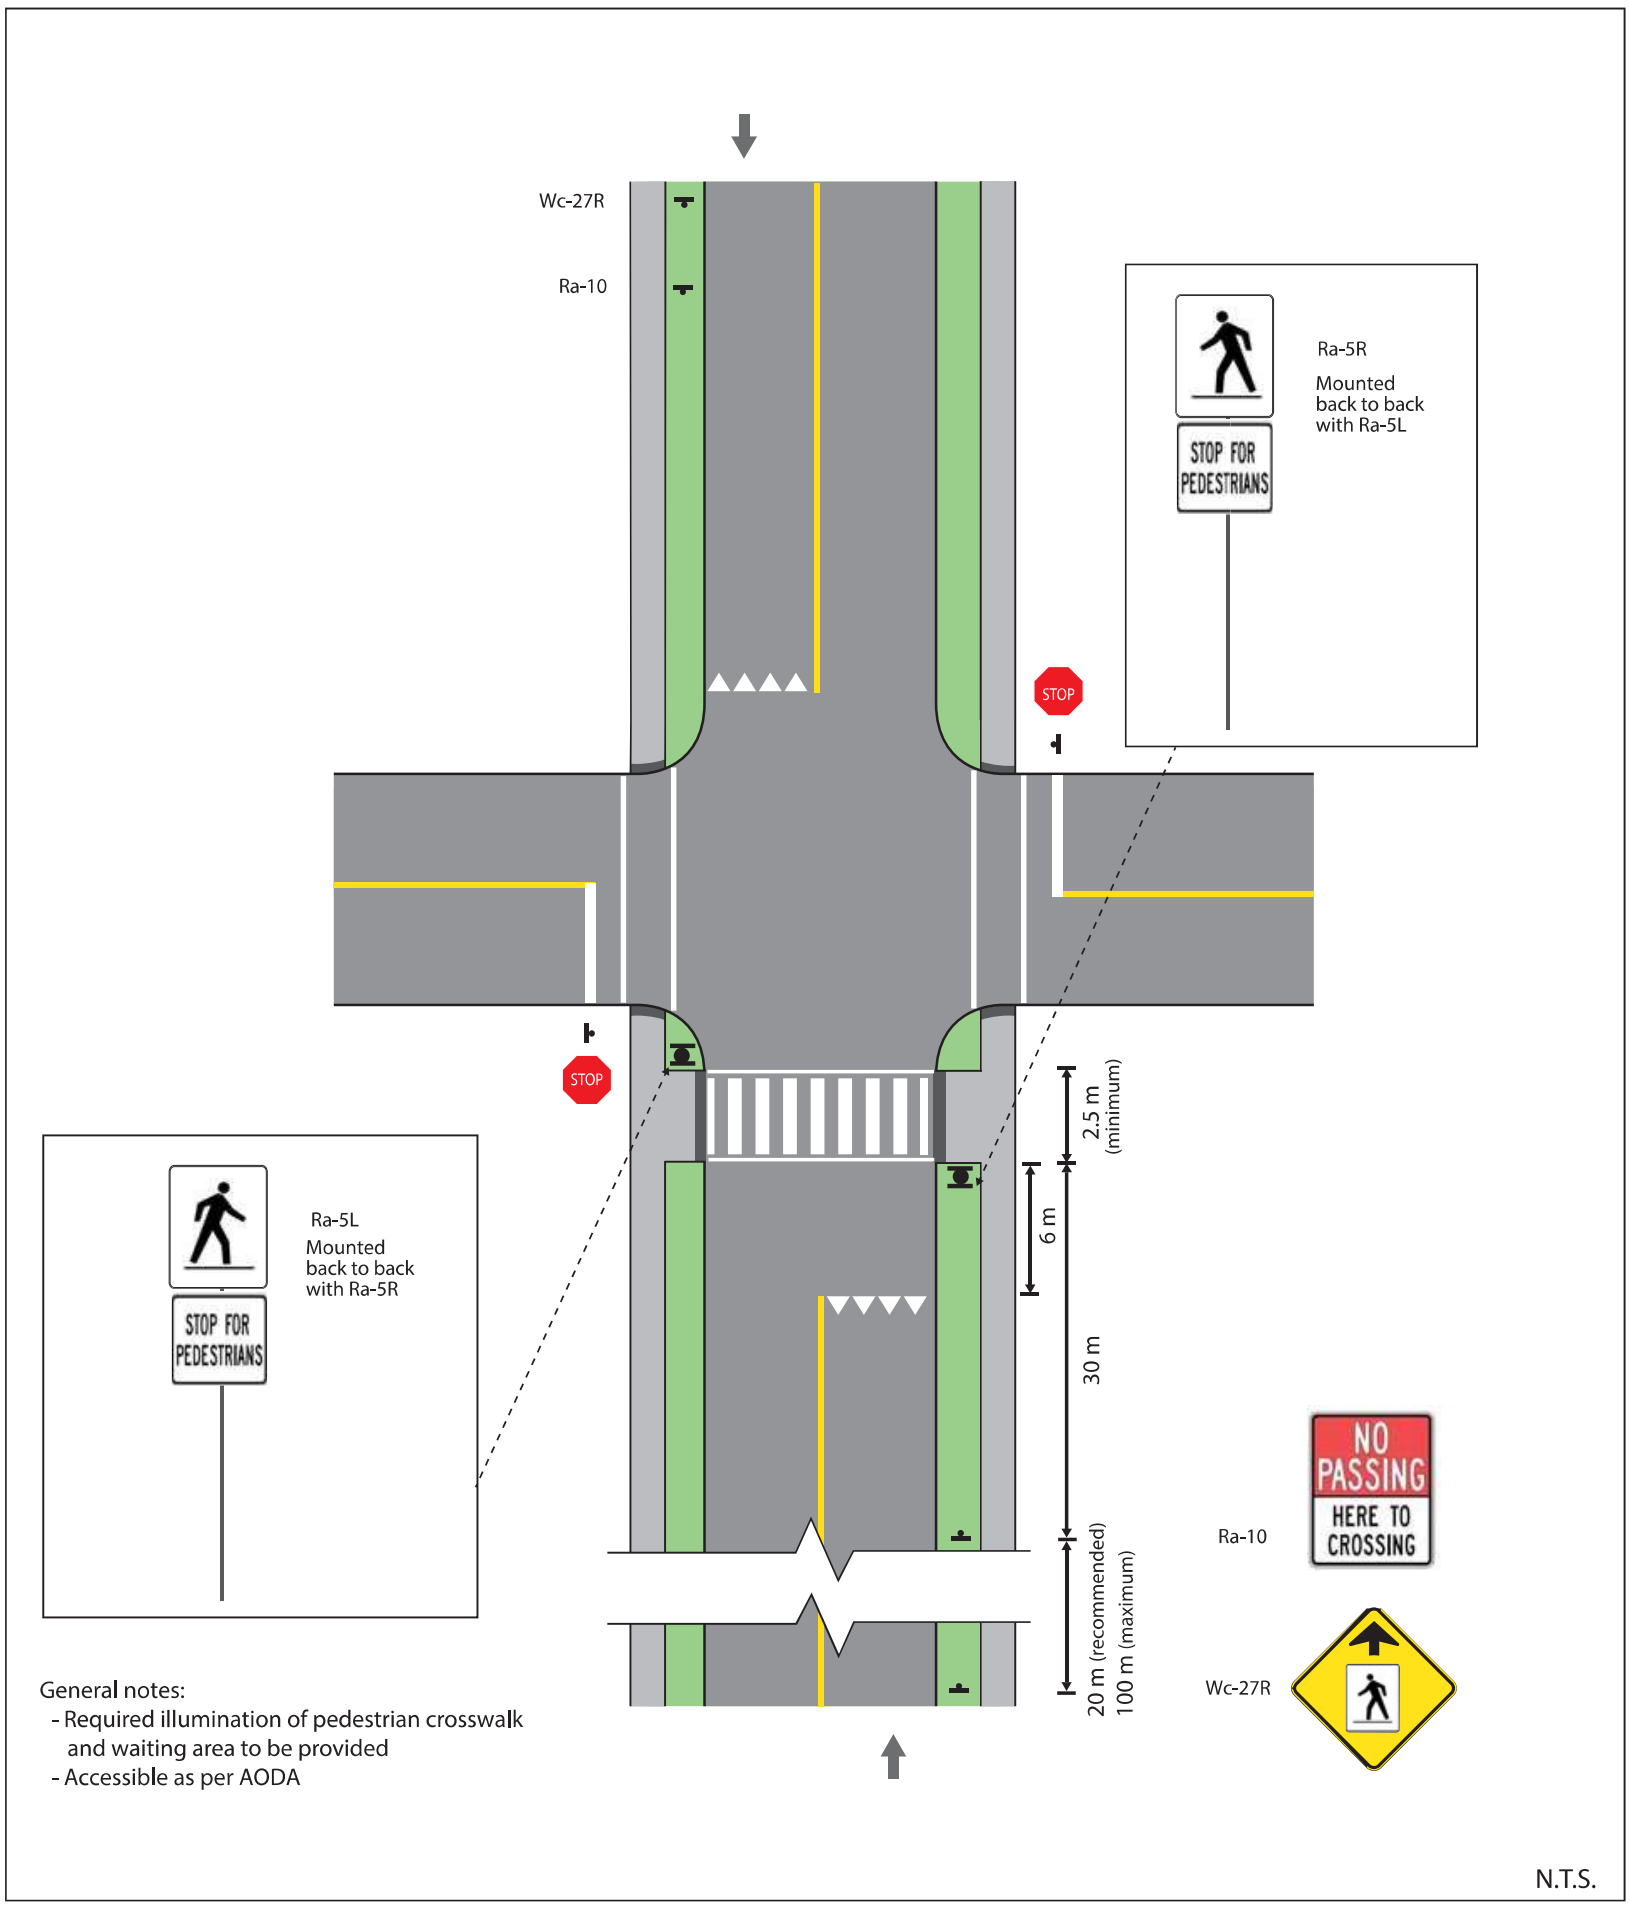

Figure 44: Pedestrian Crossover Level 2 Type D – Intersection (2-way)