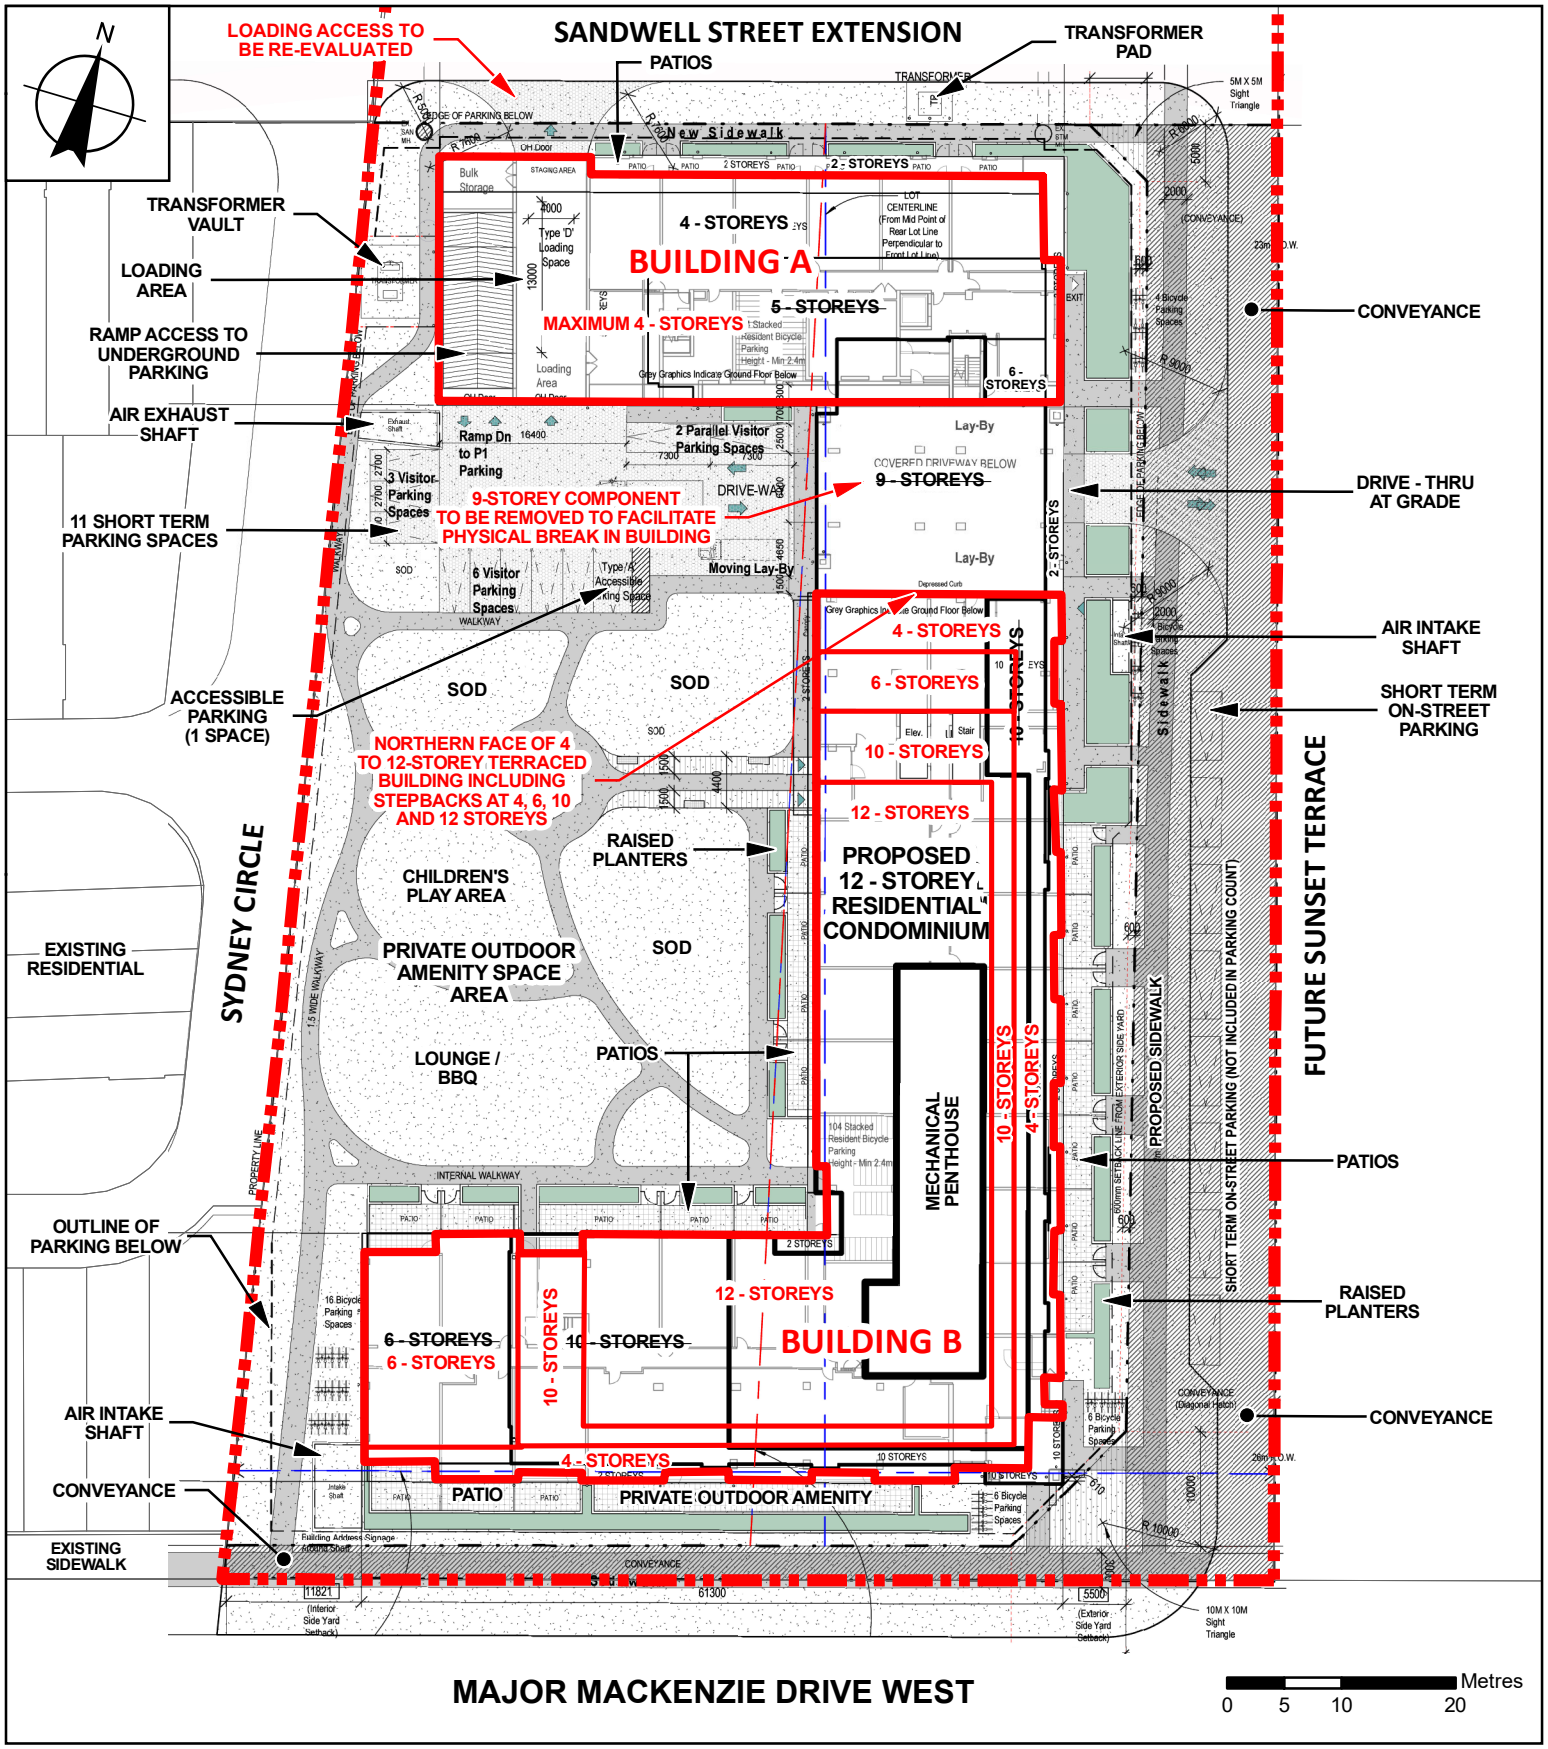

Site Plan with Recommended Modifications

LOCATION:
3836 and 3850 Major Mackenzie Drive West

APPLICANT:
NJS Developments Inc.

VAUGHAN
Development Planning

Attachment 6

FILES:
OP.21.023, Z.21.047

DATE:
January 17, 2023