Suggested Plant Material List

KEY	QNTY	BOTANICAL NAME	COMMON NAME	HT/CAL	SPREAD	ROOT	REMARKS
DECIDUOUS TREES							
AXF	1	Acer x freemanii	Freeman Maple	70 mm		B.&B.	Full Form
PCC	1	Pyrus calleryana 'Chantecleer'	Chanticleer Pear	70 mm		B.&B.	Full Form
QRB	2	Quercus rubra	Red Oak	70 mm		B.&B.	Full Form
TCO	1	Tilia cordata 'Greenspire'	Greenspire Linden	70 mm		B.&B.	Full Form
DECIDUOUS SHRUBS							
POD	5	Physocarpus opulifolius 'Diablo'	Diablo Purpleleaf Ninebark	80 cm		C.G.	Full Form
SBS	18	Spirea burnalda 'Snow Mound'	Snow Mound Spirea	50 cm		C.G.	Full Form
SJL	60	Spirea japonica 'Little Princess'	Dwarf Red Spirea	60 cm		C.G.	Full Form
SMP	12	Syringa meyeri 'Palibin'	Purple Dwarf Korean Lilac	60 cm		C.G.	Full Form

KEY	QNTY	BOTANICAL NAME	COMMON NAME				
CONIFEROUS SHRUBS							
TMH	24	Taxus media 'Hillii'	Hill's Yew	70 cm		C.G.	Full Form
PERENNIALS & ORNAMENTAL GRASSES							
CAC	33	Calamagrostis acutiflora 'Karl Foerster'	Karl Foerster Feather Reed Grass			5 Gal.	Full Form
HAK	26	Hakonechloa macra 'Aureola'	Japanese Forest Grass			2 Gal.	Full Form (*PPOY Winner)
HSD	47	Hemerocallis 'Stella D'oro'	Stella D'oro (Yellow) Daylilies			2 Gal.	Full Form
PLS	16	Perovskia atriplicifolia 'Little Spire'	Little Spire Russian Sage			2 Gal.	Full Form
PVN	24	Panicum virgatum 'Northwind'	Northwind Switch Grass			2 Gal.	Full Form
SAM	12	Salvia x sylvestris 'May Night'	May Night Salvia			2 Gal.	Full Form – Purple Flowers (PPOY Winner)

Legend

- Existing Coniferous Tree
- Existing Deciduous Tree
- Tree Protection Zone (TPZ)
- Tree Preservation Fencing
- Proposed Chainlink Fence
- Proposed Ornamental Metal Fence
- Proposed Deciduous Tree
- Proposed Shrub
- Proposed Plant Material
- Detail Reference Key
- Property Line

Key Map

ATTACHMENT 7
9850 KEELE

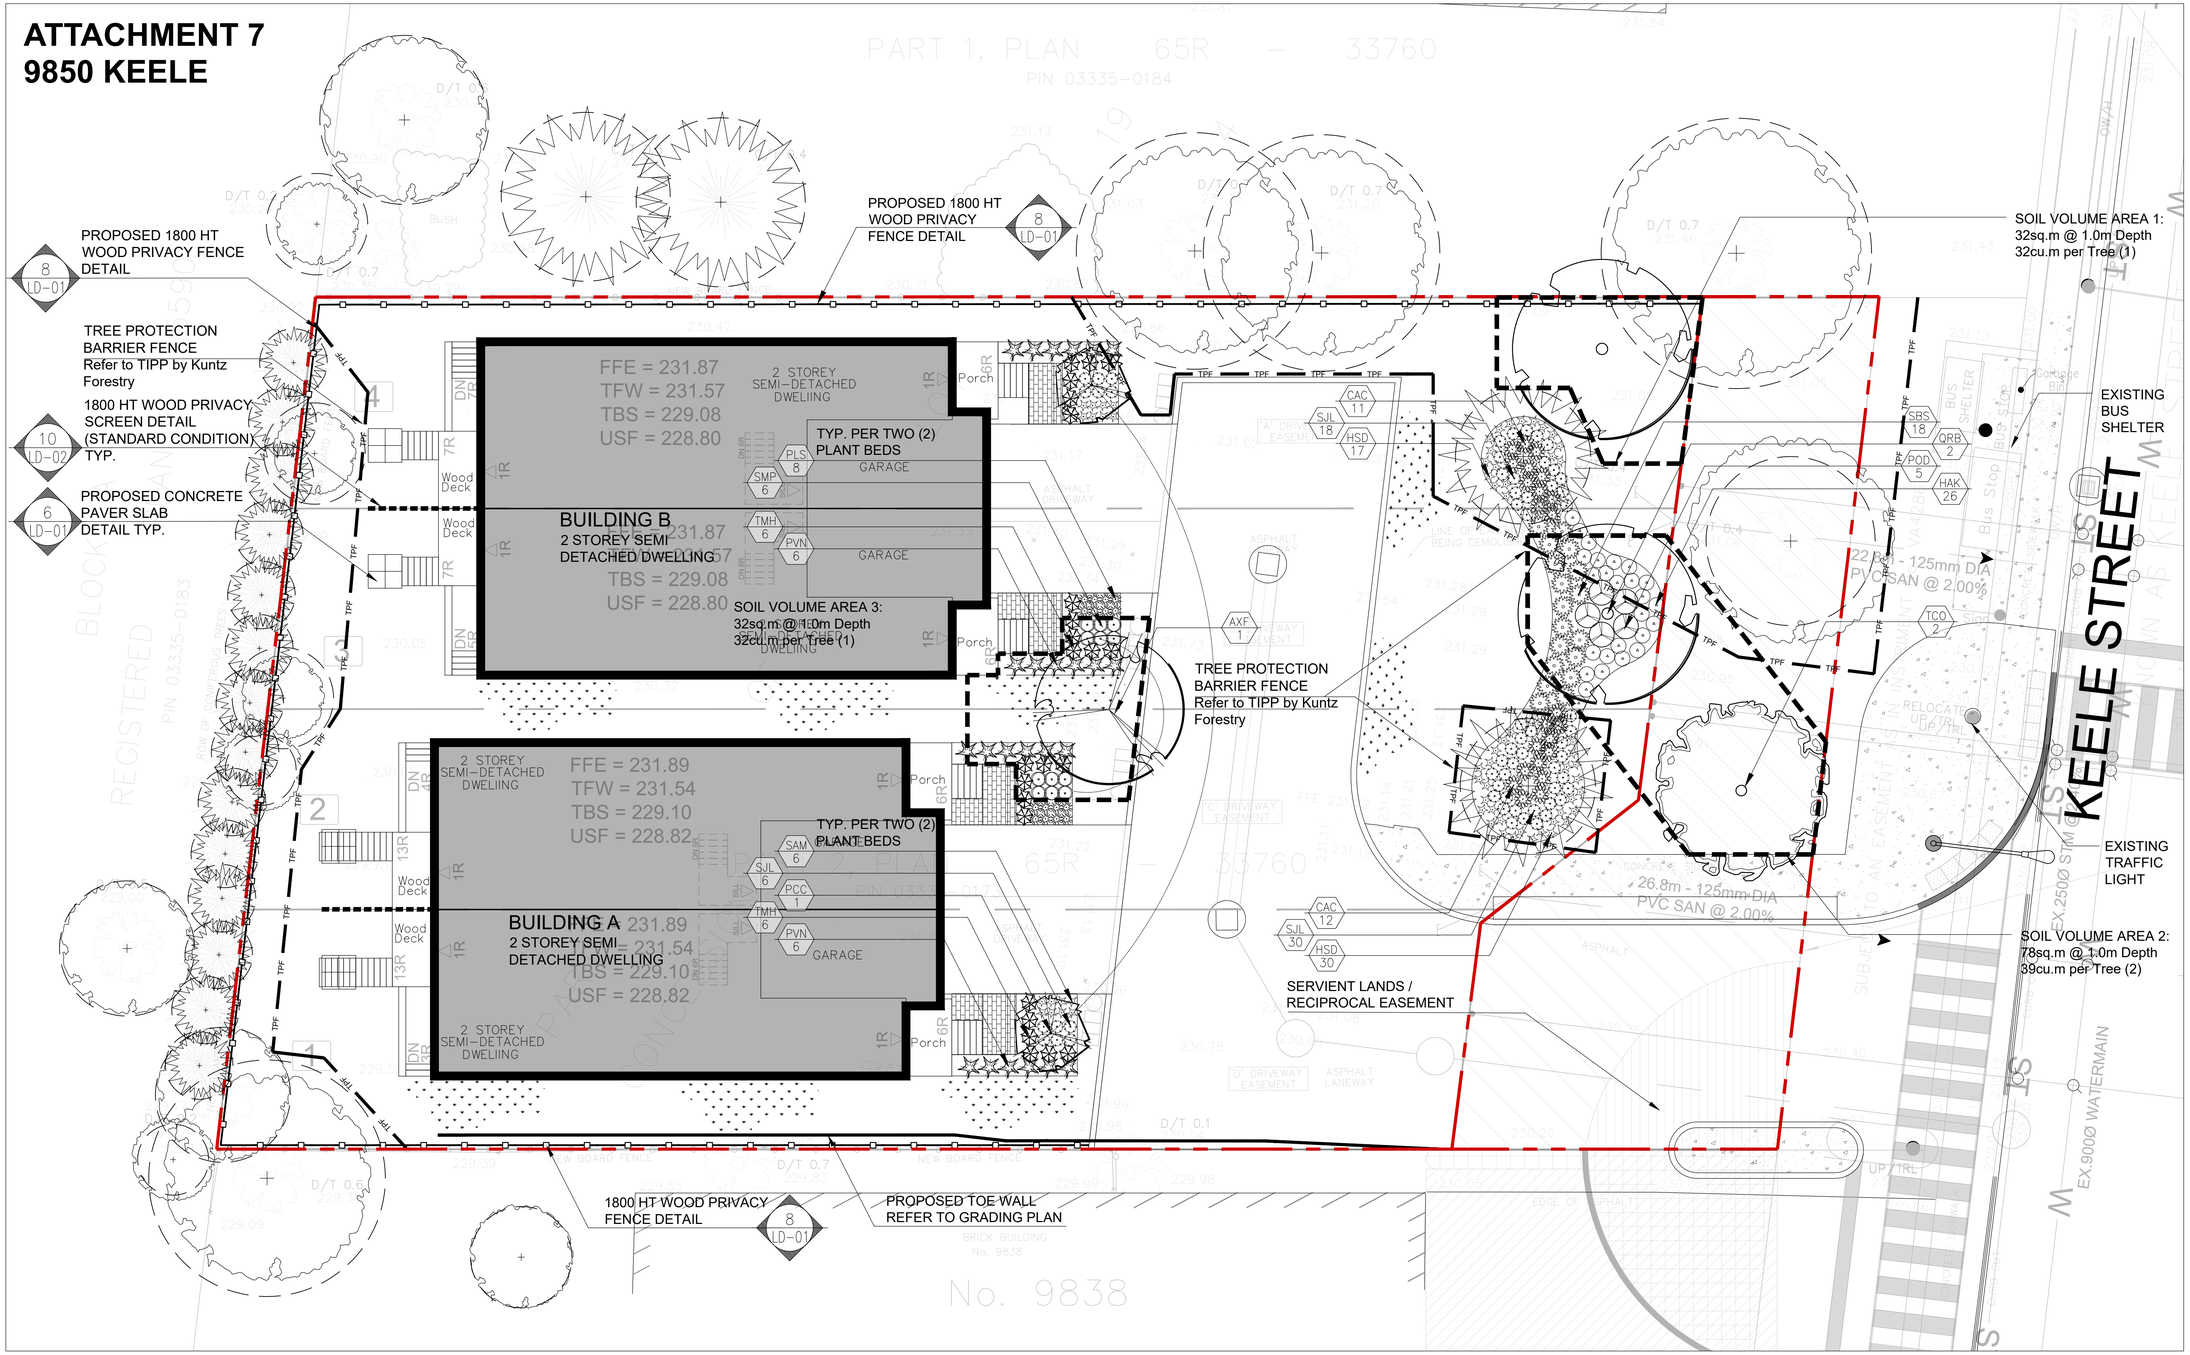

LANDSCAPE ARCHITECTS
msla MARTON • SMITH
170 The Donway W Suite 206. Toronto, Ontario, Canada. M3C 2G3
Tel. 416 492-9966 • Fax. 416 492-0426 • E-mail. msla@msla.ca

Architect:
KNYMH ARCHITECTURE • SOLUTIONS
KNYMH INC.
1006 SKYVIEW DRIVE • SUITE 101
BURLINGTON, ONTARIO • L7P 0V1
T 905.639.6595
F 905.639.0394
www.knymh.com info@knymh.com

Owner:

Municipality: VAUGHAN

Notes:

No.	Revision	Date
8	Issued for Resubmission	04/05/23
7	Issued for Resubmission	08/09/22
6	Revised per Site Plan	05/03/22
5	Issued for Coordination	12/22/20
4	Revised per Site Plan	08/02/18
3	Revised per Site Plan	08/11/17
2	Revised per Comments	06/16/17
1	Issued for Coordination	06/05/17

North: Stamp: ONLA ASSOCIATION OF LANDSCAPE ARCHITECTS ONTARIO MEMBER

Project:
Proposed Residential Development
9846 Keele St,
Vaughan, Ontario.

Scale: **1:100** Date: **June 2017**
Drawn By: **A.N.** Checked By: **L.M.**

Drawing Title:
Landscape Master Plan
Without Prejudice

Project No. **17125** Sheet No. **L2-01**

All information contained in these plans shall be checked by the contractor. All discrepancies shall be reported to the Landscape Architect (L.A.) before commencing with construction. All drawings have copyright and shall remain the property of the Landscape Architect. Copying or any reproduction in part or whole shall only be permitted with written consent of L. A. Drawings shall not be used for construction unless sealed & SIGNED.
All drainage patterns must clear positively away from buildings or structures at 2% min. The position of existing above ground and underground utilities and facilities are not necessarily shown on the drawings, and where shown, the accuracy of the position of utilities or facilities is not guaranteed. Before starting work, the contractor shall confirm the exact location of all existing utilities and facilities, and shall assume liability for damages.
NOTE: FOR ANY AND ALL GRADING INFORMATION REFER TO SITE GRADING ENGINEERING DRAWINGS. NO SLOPES ARE TO EXCEED 2:1 • PROPERTY LINES AND SETBACKS MUST BE CONFIRMED BY CONTRACTOR PRIOR TO CONSTRUCTION • ANY AND ALL RETAINING WALLS MUST BE APPROVED BY STRUCTURAL ENGINEER PRIOR TO CONSTRUCTION.
DO NOT SCALE DRAWINGS • PRELIMINARY NOT FOR CONSTRUCTION • THESE DRAWINGS ARE NOT TO BE USED FOR CONSTRUCTION UNTIL COUNTERSIGNED BY L. ARCHITECT • SIGNED _____ DATE _____