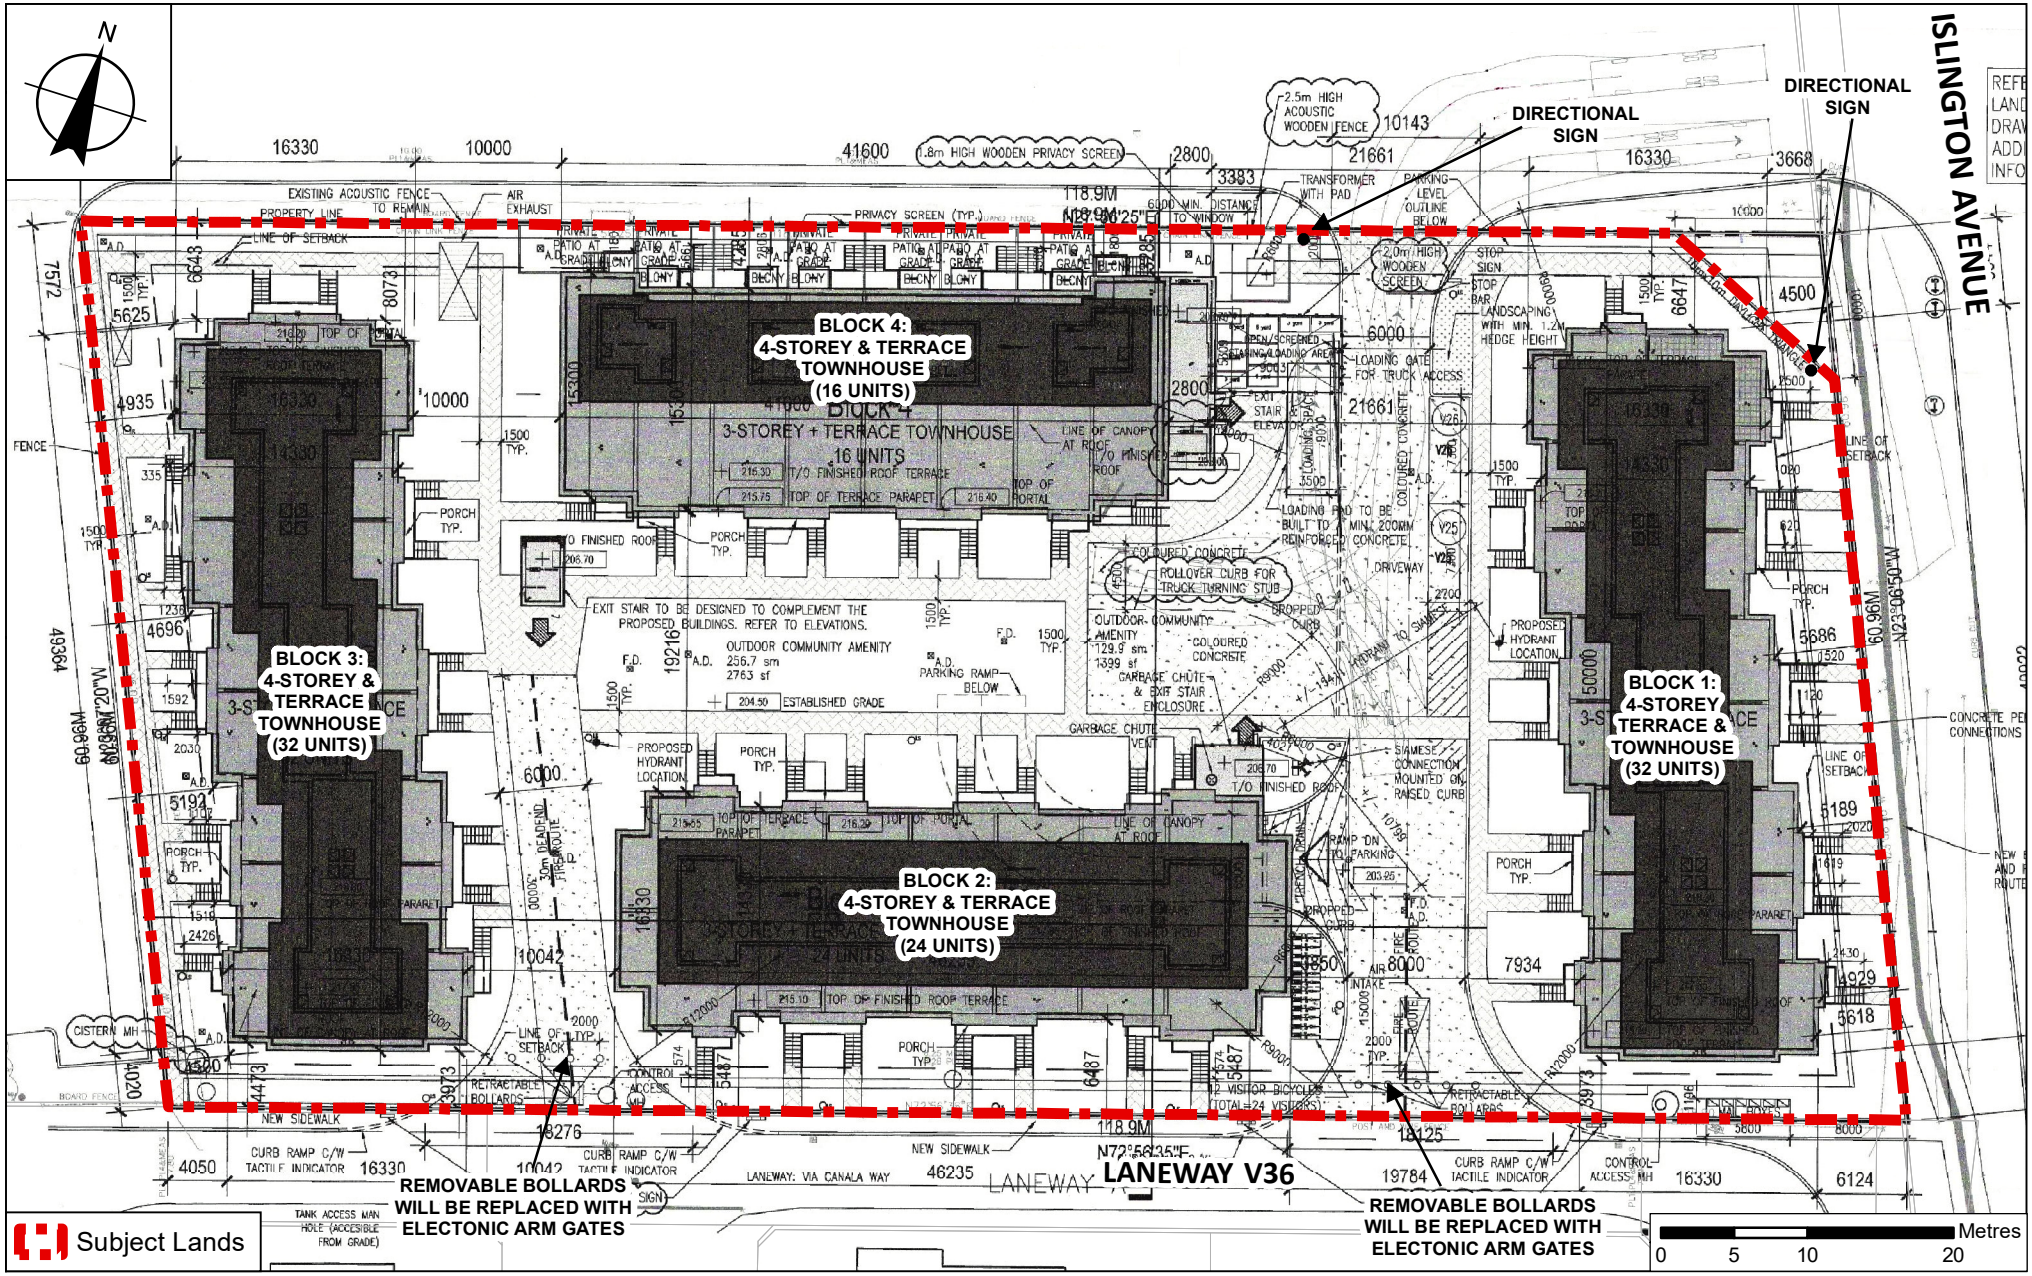

Approved Site Plan
File DA.17.023

LOCATION: Part of Lot 18, Concession 8; 9560, 9570, 9580, 9590 Islington Avenue

APPLICANT: Kingsmen (Islington) Inc.

VAUGHAN
Development Planning

Attachment 3

FILE: 19CDM-21V007
RELATED FILES:
DA.17.023 and DA.17.023
DATE:
April 5, 2022