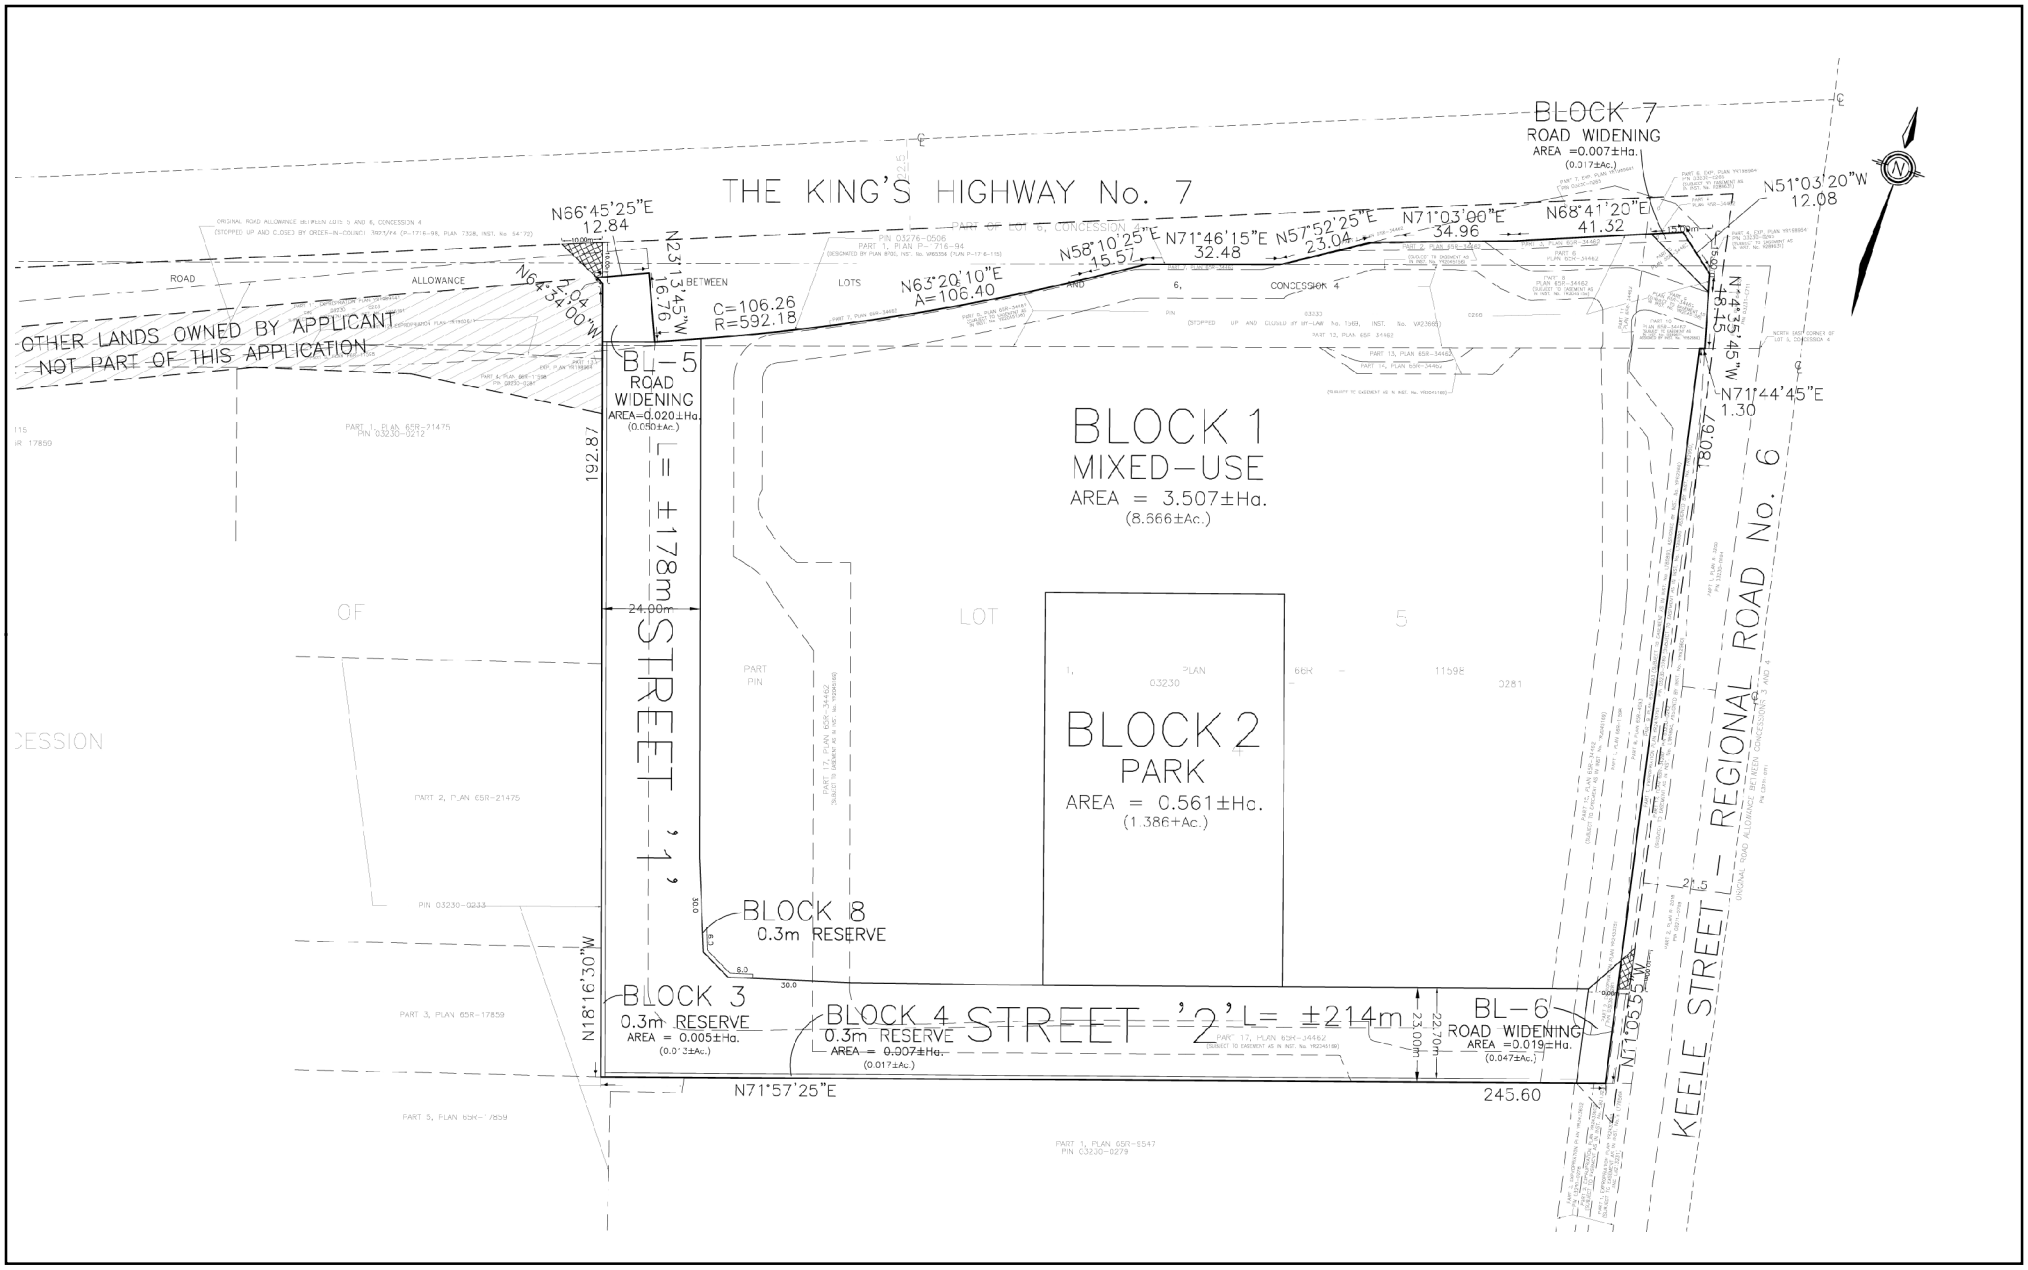

Draft Plan 19T-22V002

Location:
7700 Keele Street and 2267 Highway 7
Part of Lot 5, Concession 4

Applicant:
Avenue 7 Developments Ltd.

VAUGHAN
Development Planning

Attachment 6

Files:
OP.22.008, Z.22.015
and 19T-22V002

Date:
May 14, 2024