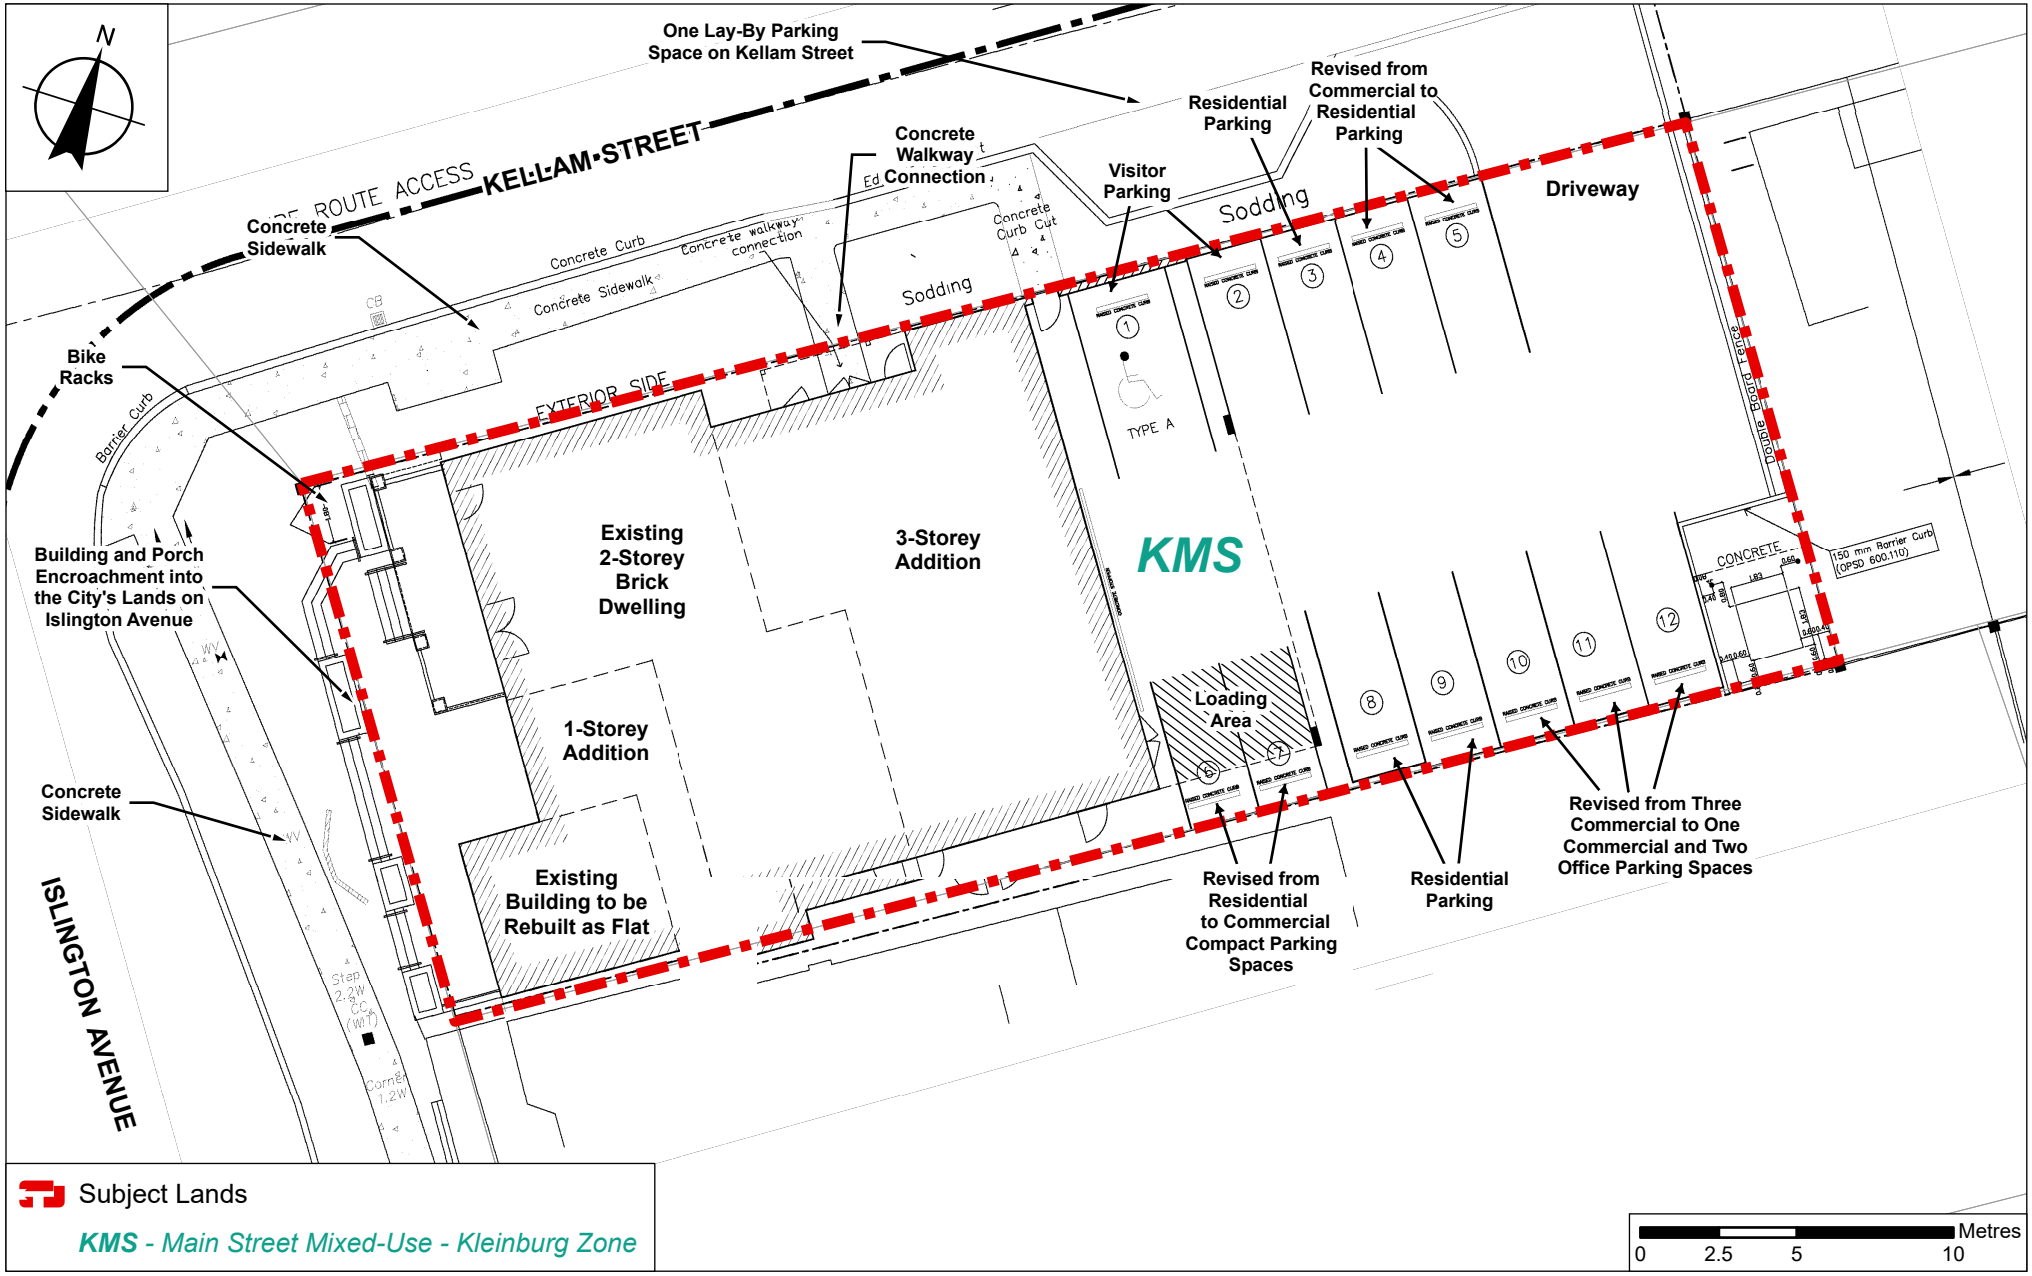

Existing Zoning and Proposed Site Plan

Attachment 3

LOCATION:
10489 Islington Avenue
Part of Lot 24, Concession 8

APPLICANT:
2081447 Ontario Inc.

VAUGHAN | Development and Parks Planning

FILES:
OP.17.012, Z.17.033, DA.17.071

DATE: June 4, 2025