Attachment 2: Signage Plan

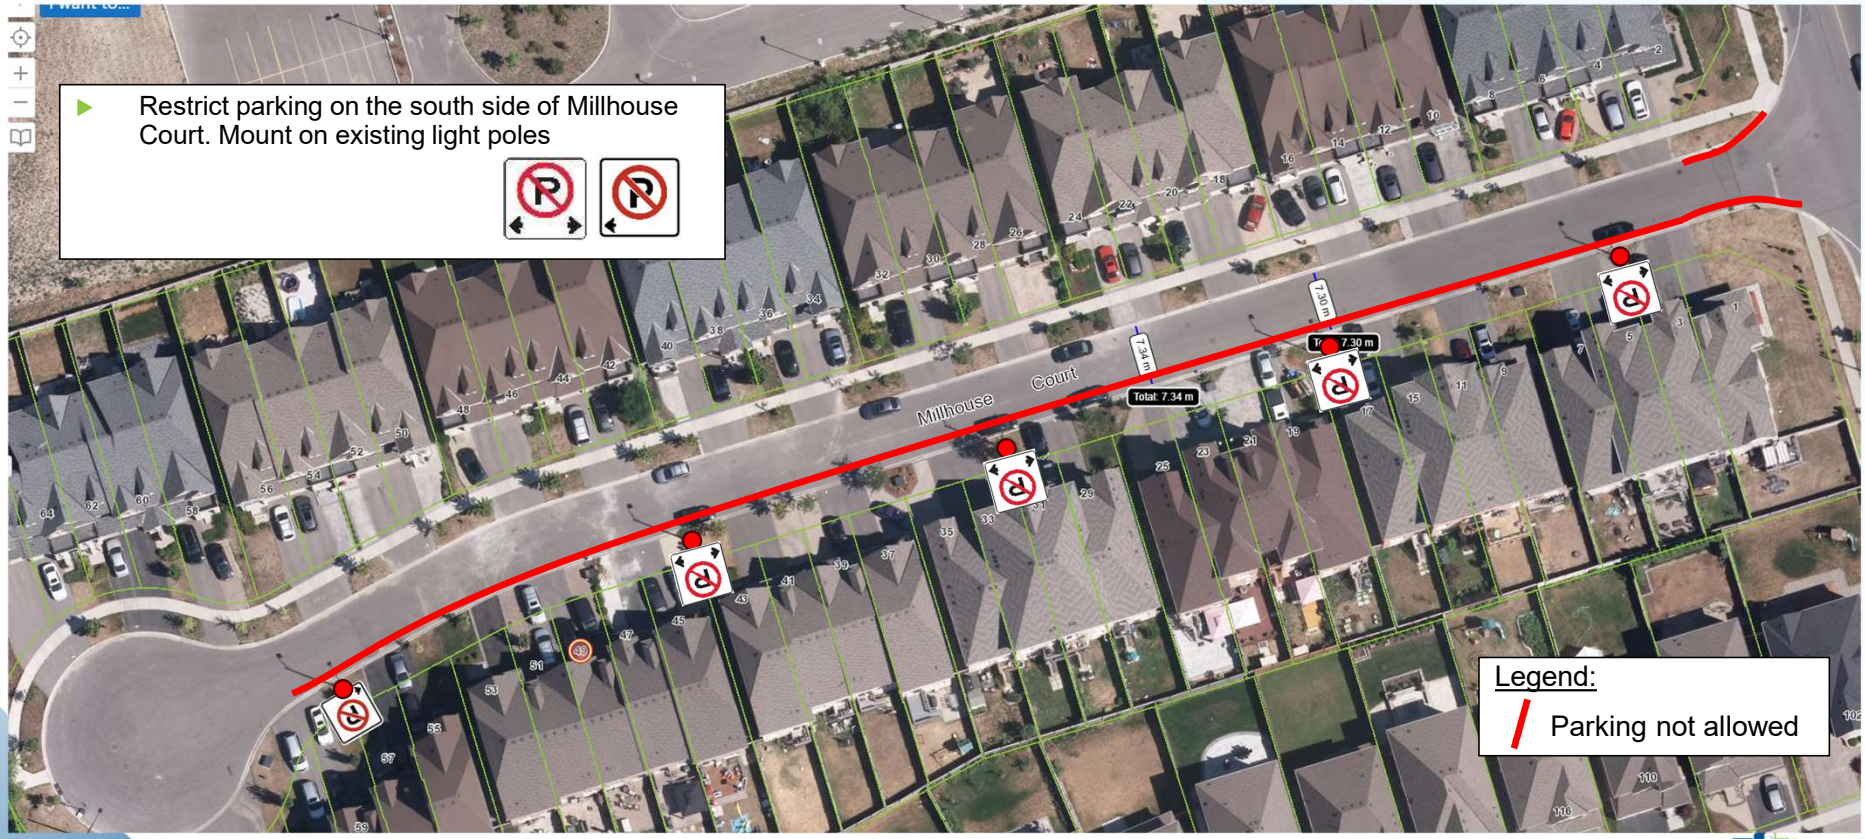

VAUGHAN