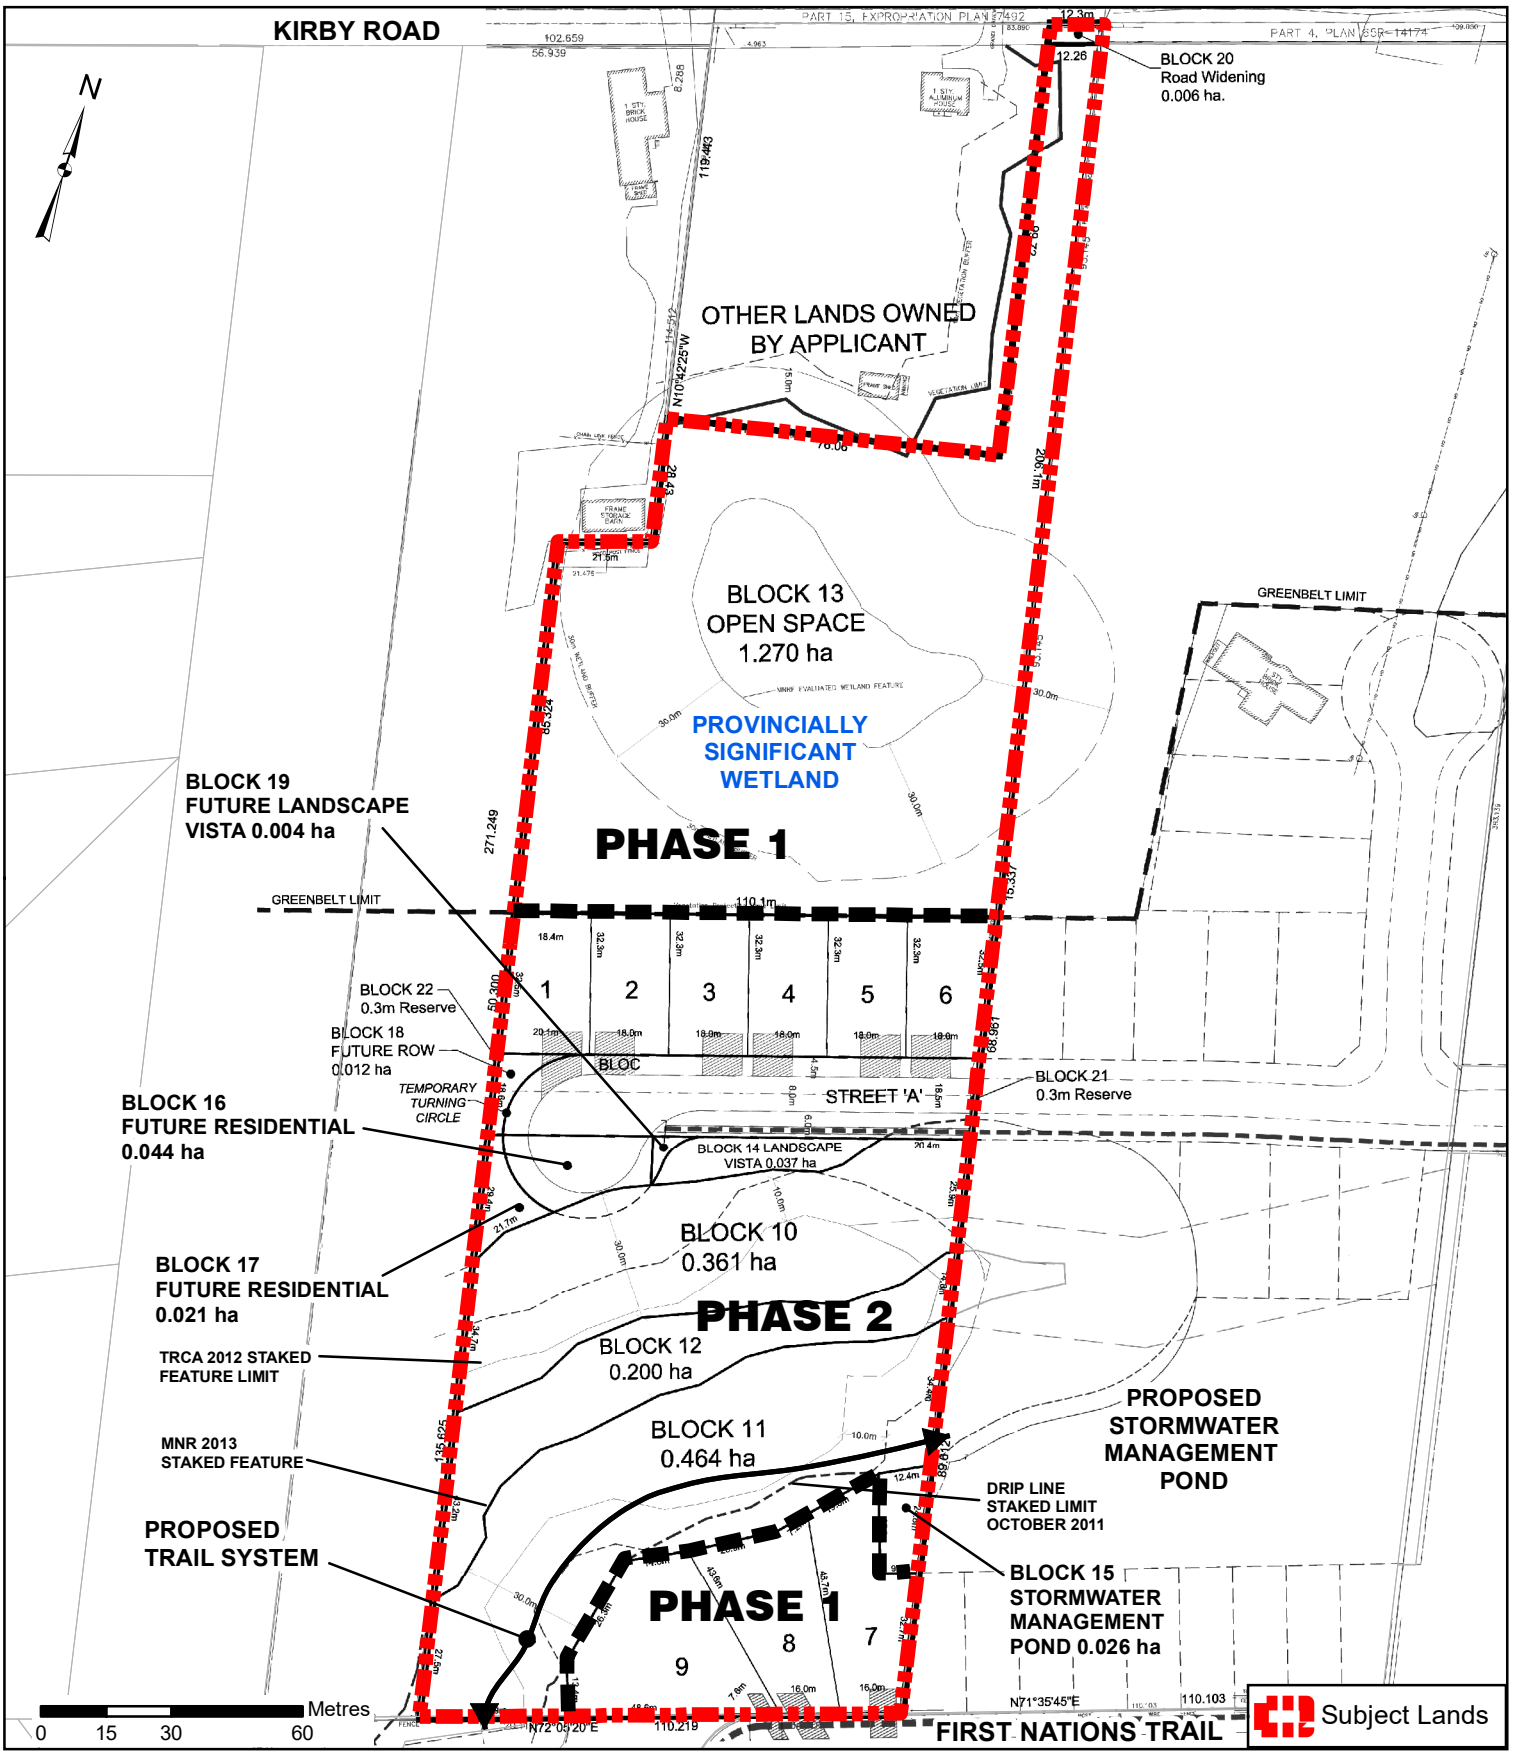

Draft Plan of Subdivision File 19T-16V007 & Phasing Plan

Location: Part of Lot 30, Concession 8

Applicant: Kirby Road Developments Inc.

VAUGHAN
Development Planning
Department

Attachment

FILES:
Z.16.032 & 19T-16V007

DATE:
November 5, 2019

3

Document Path: N:\GIS_Archive\Attachments\19T\19T-16V007_Z.16.032\19T-16V007etal_DraftPlan.mxd

Created on: 10/31/2019