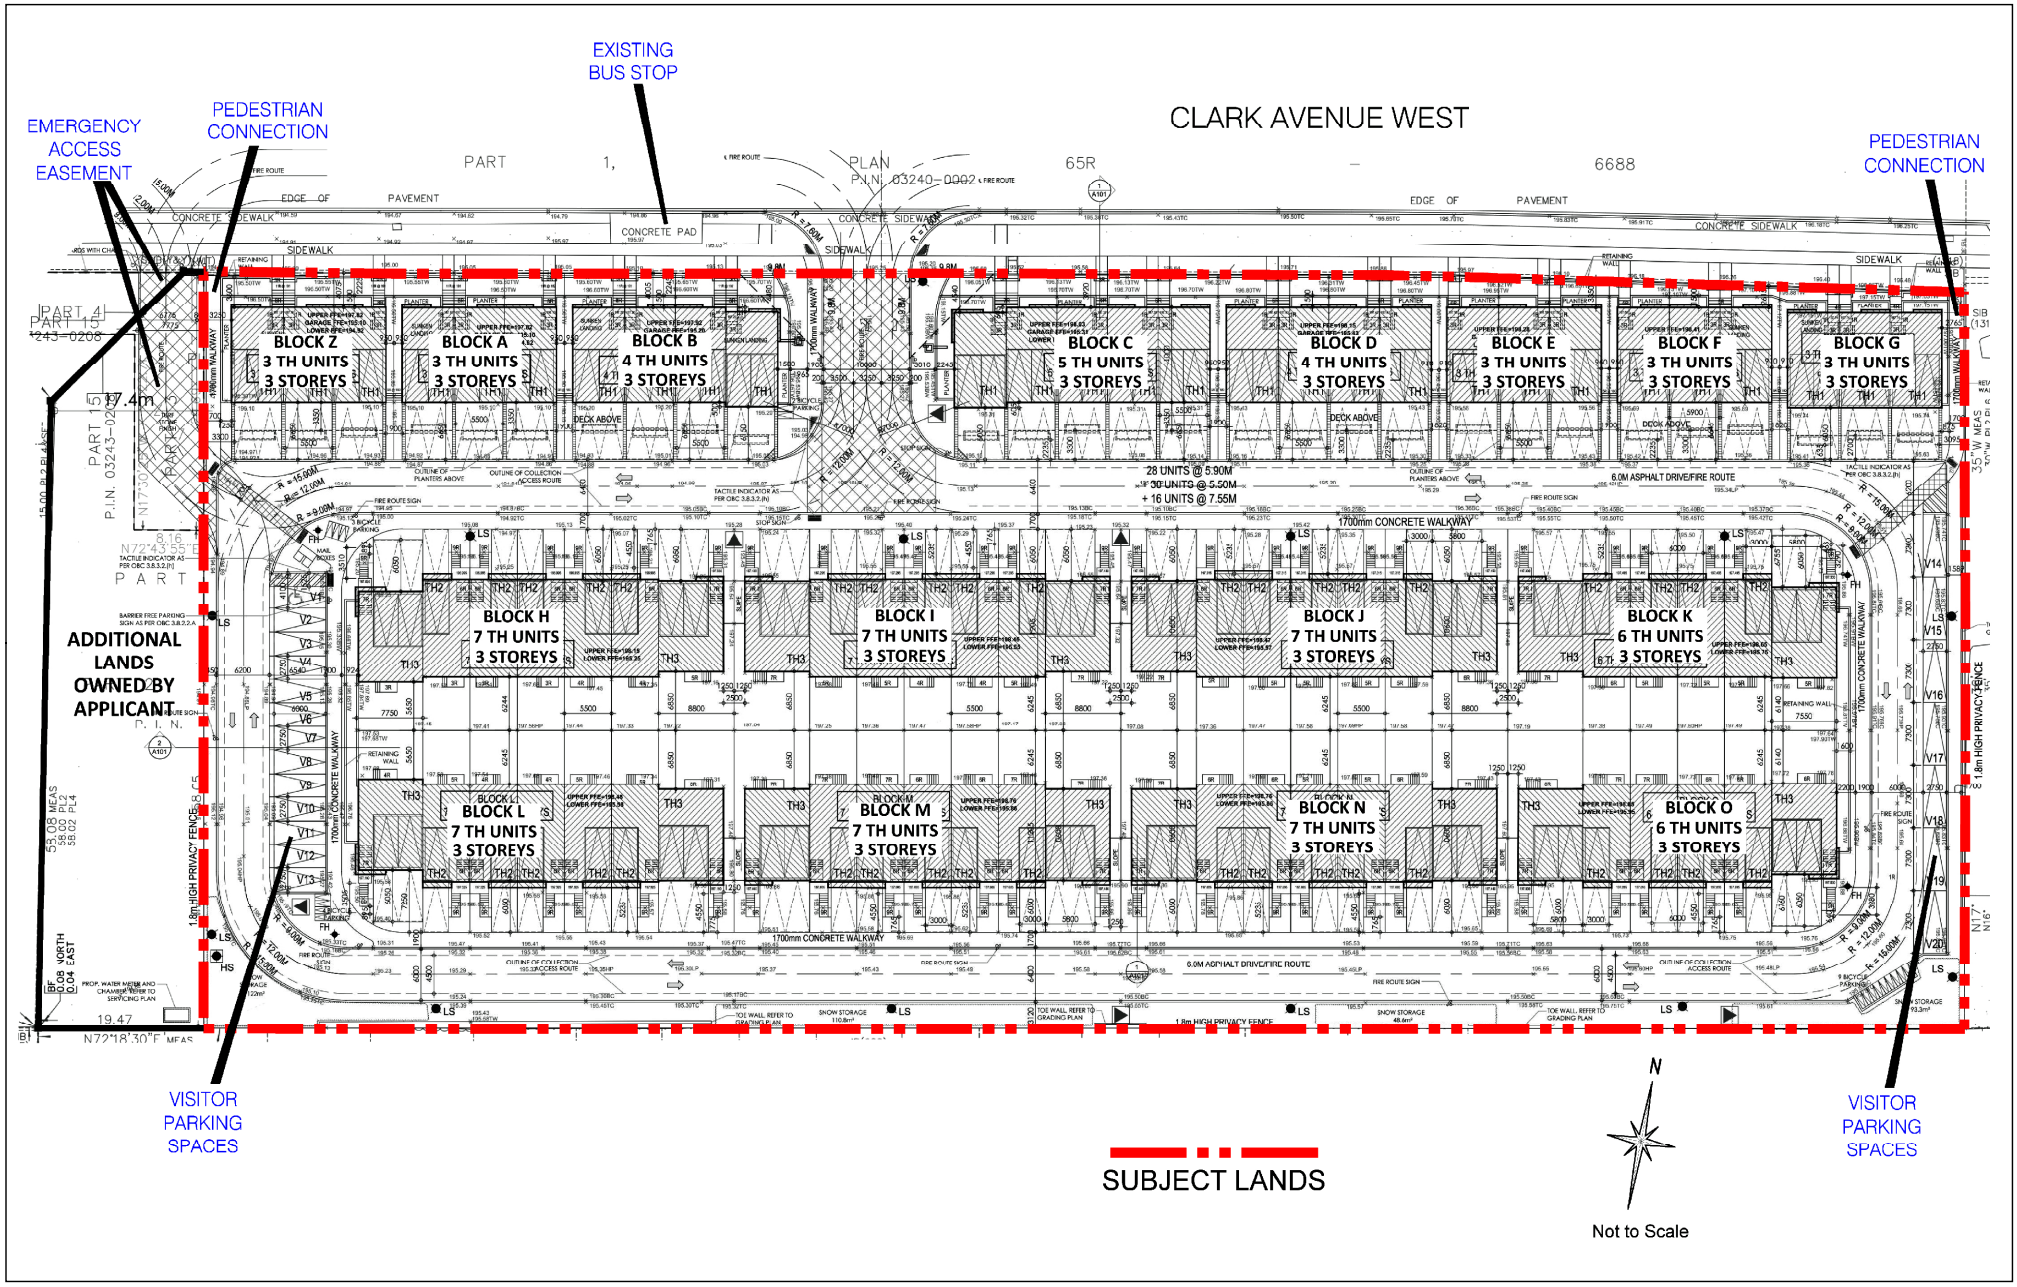

Council Approved Site Plan (File DA.16.079)

Attachment

LOCATION:
Part of Lot 3, Concession 2

APPLICANT:
Wycliffe Clark Limited

VAUGHAN
Development Planning

FILE:
DA.19.064
RELATED FILES:
19T-16V008, 19CDM-16V005, DA.16.079
DATE:
December 10, 2019

2