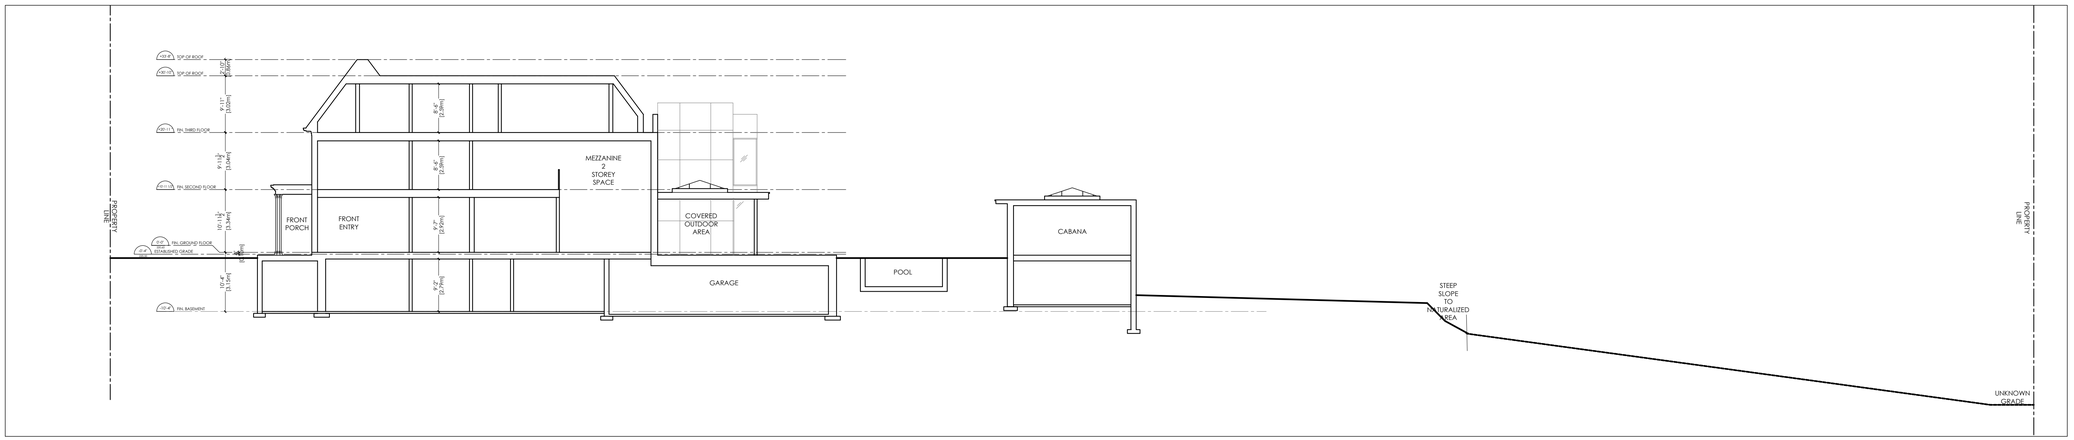

1
A4.0

SECTION

SCALE: 1:150

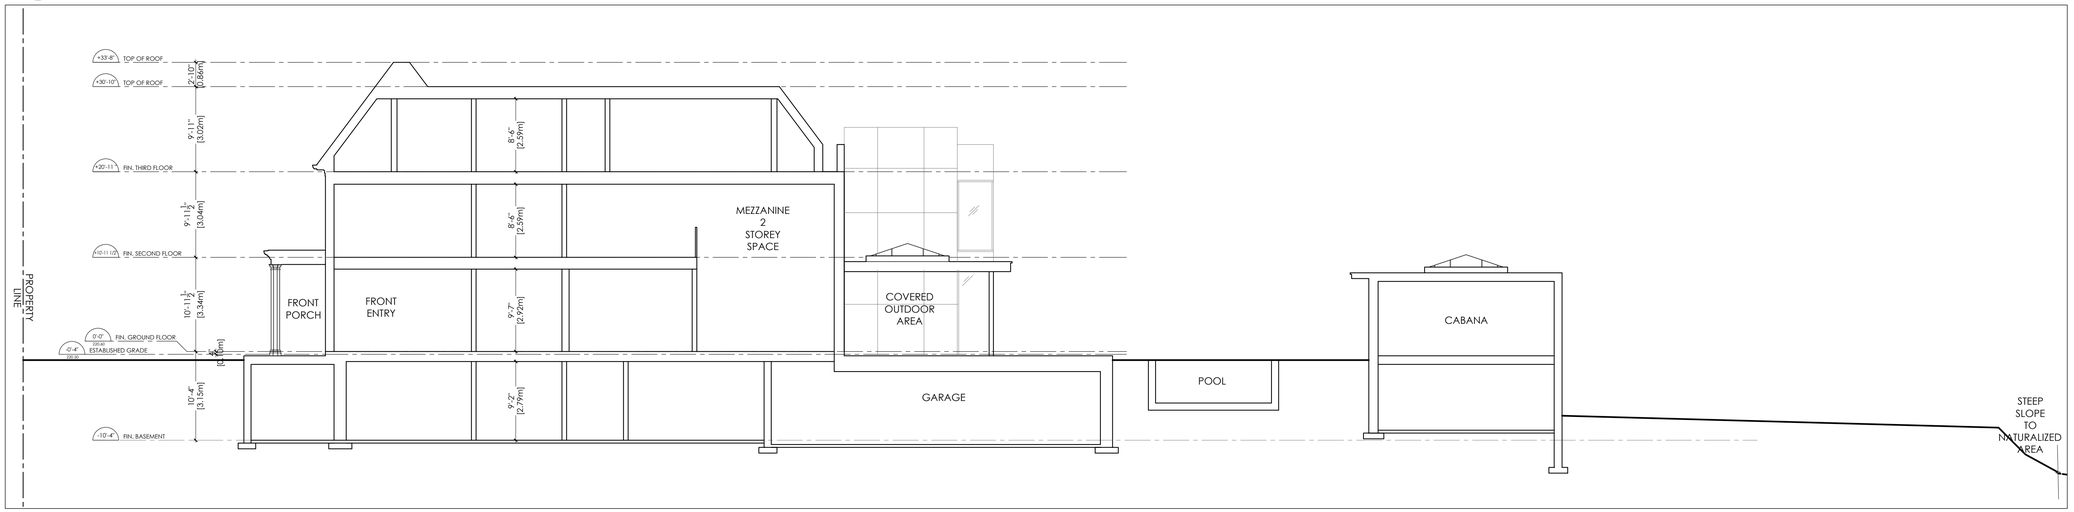

2
A4.0

SECTION CLOSE UP

SCALE: 1:100

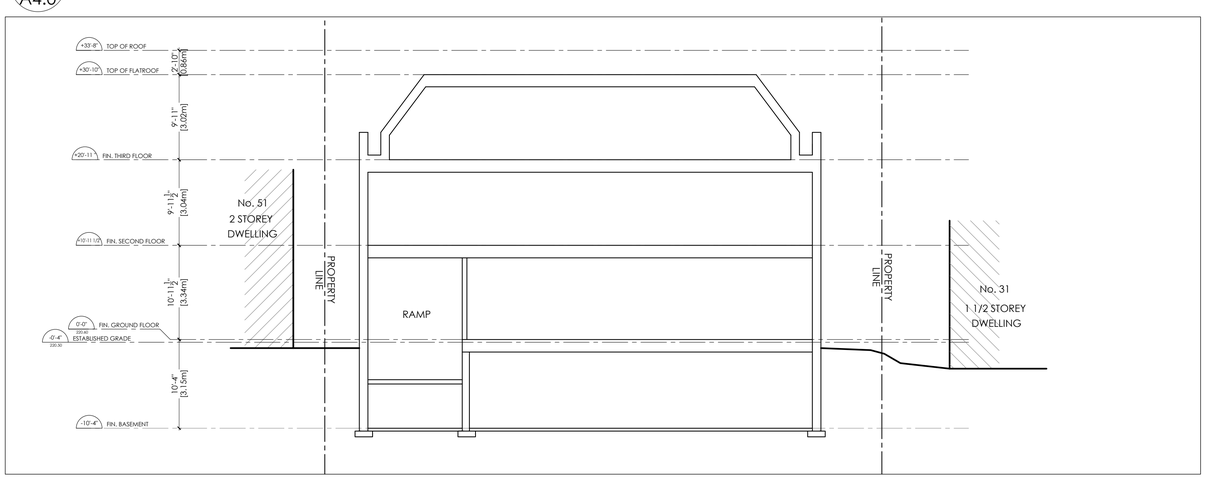

3
A4.0

SECTION

SCALE: 1:100

ATTACHMENT 5

The Architect is not responsible for the accuracy of survey, structural, mechanical, electrical, etc. engineering information shown on the drawing. Refer to the appropriate engineering drawings before proceeding with work.

Contractor shall check all dimensions on the work and report any discrepancy to the Architect before proceeding. Construction must conform to all applicable Codes and Requirements of Authorities having Jurisdiction.

All drawings, specifications and related documents are the copyright property of the Architect and must be returned upon request. Reproduction of drawings, specifications and related documents in part or whole is forbidden without the Architect's permission.

This drawing is not to be scaled.

This drawing is not to be used for construction unless signed by the Architect.

Issued for Construction

Signature: _____

Date: _____

No.	Revision	Date
3.	SPA SUBMISSION 3	31/07/2020
2.	SPA SUBMISSION 2	27/04/2020
1.	SPA SUBMISSION	21/10/2019
No.	Issued For	Date d/m/y

Drawing Title

SECTIONS

Project

PRIVATE RESIDENCE

45 NAPIER STREET
KLEINBURG, ONTARIO

RICHARD WENGLE
ARCHITECT INC.

102 Avenue Road
Toronto, Ontario M5R 2H3
T: (416) 787-7575 / F: (416) 787-0635
e-mail: mail@rwainc.ca

ONTARIO ASSOCIATION OF ARCHITECTS
RICHARD WENGLE
LICENCE
2022

Scale:

Drawn by: NT

Checked by: RW

Project No.: 1752

A4.0

Plotting Date: JULY 31 2020

Cad File Name: