


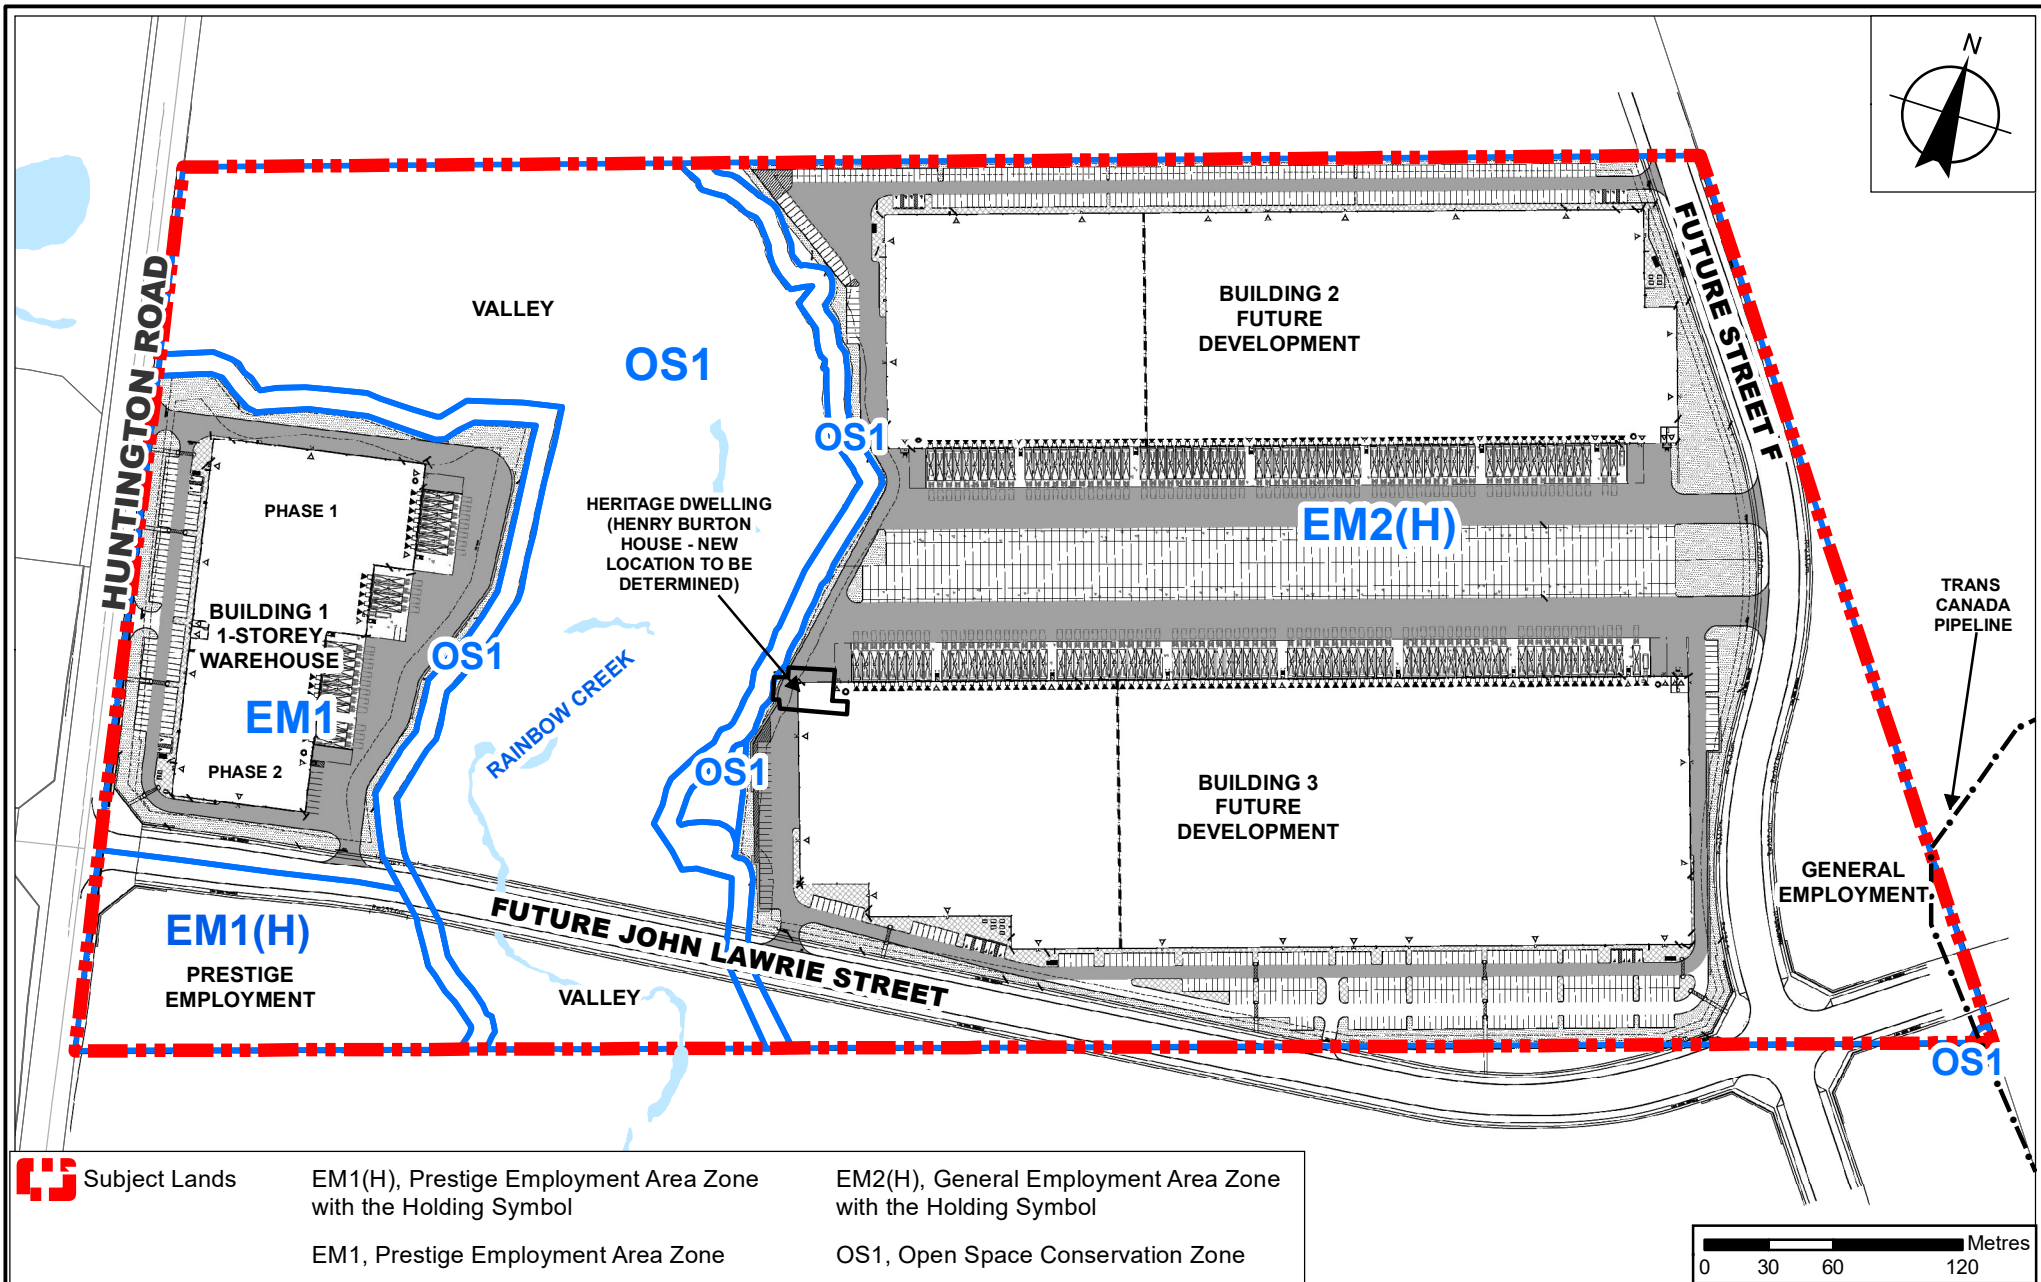

Proposed Zoning and Site Plan

LOCATION: Part of Lot 13, Concession 9;
8811 Huntington Road

APPLICANT: Anatolia Capital Corp.



Attachment

FILES: Z.18.025 and DA.18.065
RELATED FILE: 19T-18V009

DATE:
December 1, 2020

3