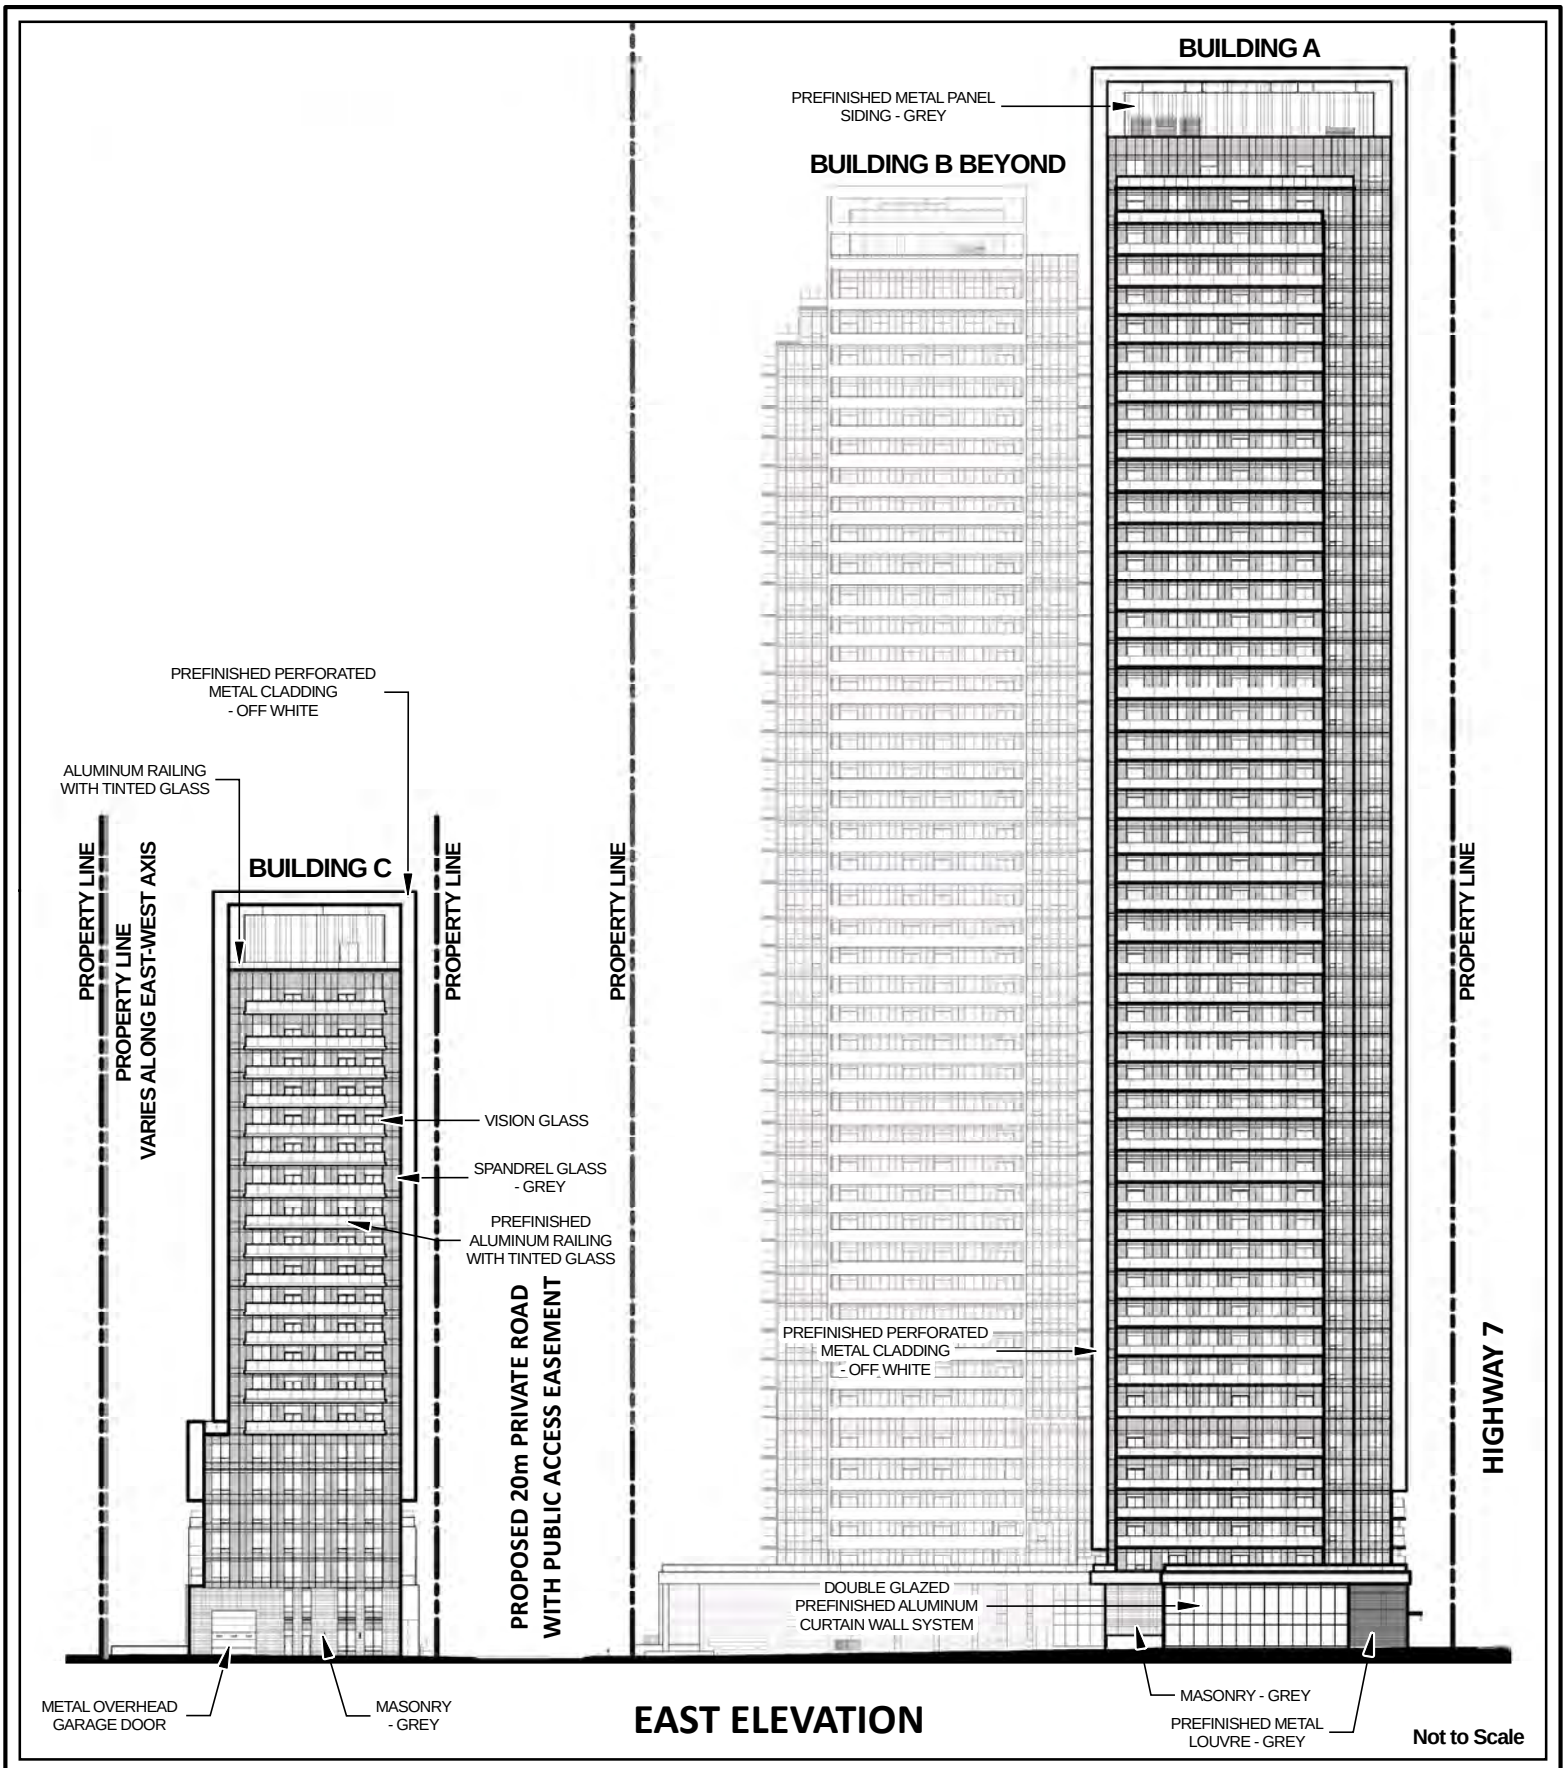

East Elevation -Buildings A and C

LOCATION:
Part of Lot 5, Concession 4
Lot 3 Plan 7977, 2871 Highway 7

APPLICANT:
1930328 Ontario Inc.

VAUGHAN
Development Planning

Attachment

FILES: OP.21.007, Z.21.010 and 19T-18V005
RELATED FILE: DA.18.037
DATE:
June 1, 2021

5