A139/21

ACCESSORY BUILDING (POOL HOUSE) PROPOSED HEIGHT VARIANCE; 3.048 m

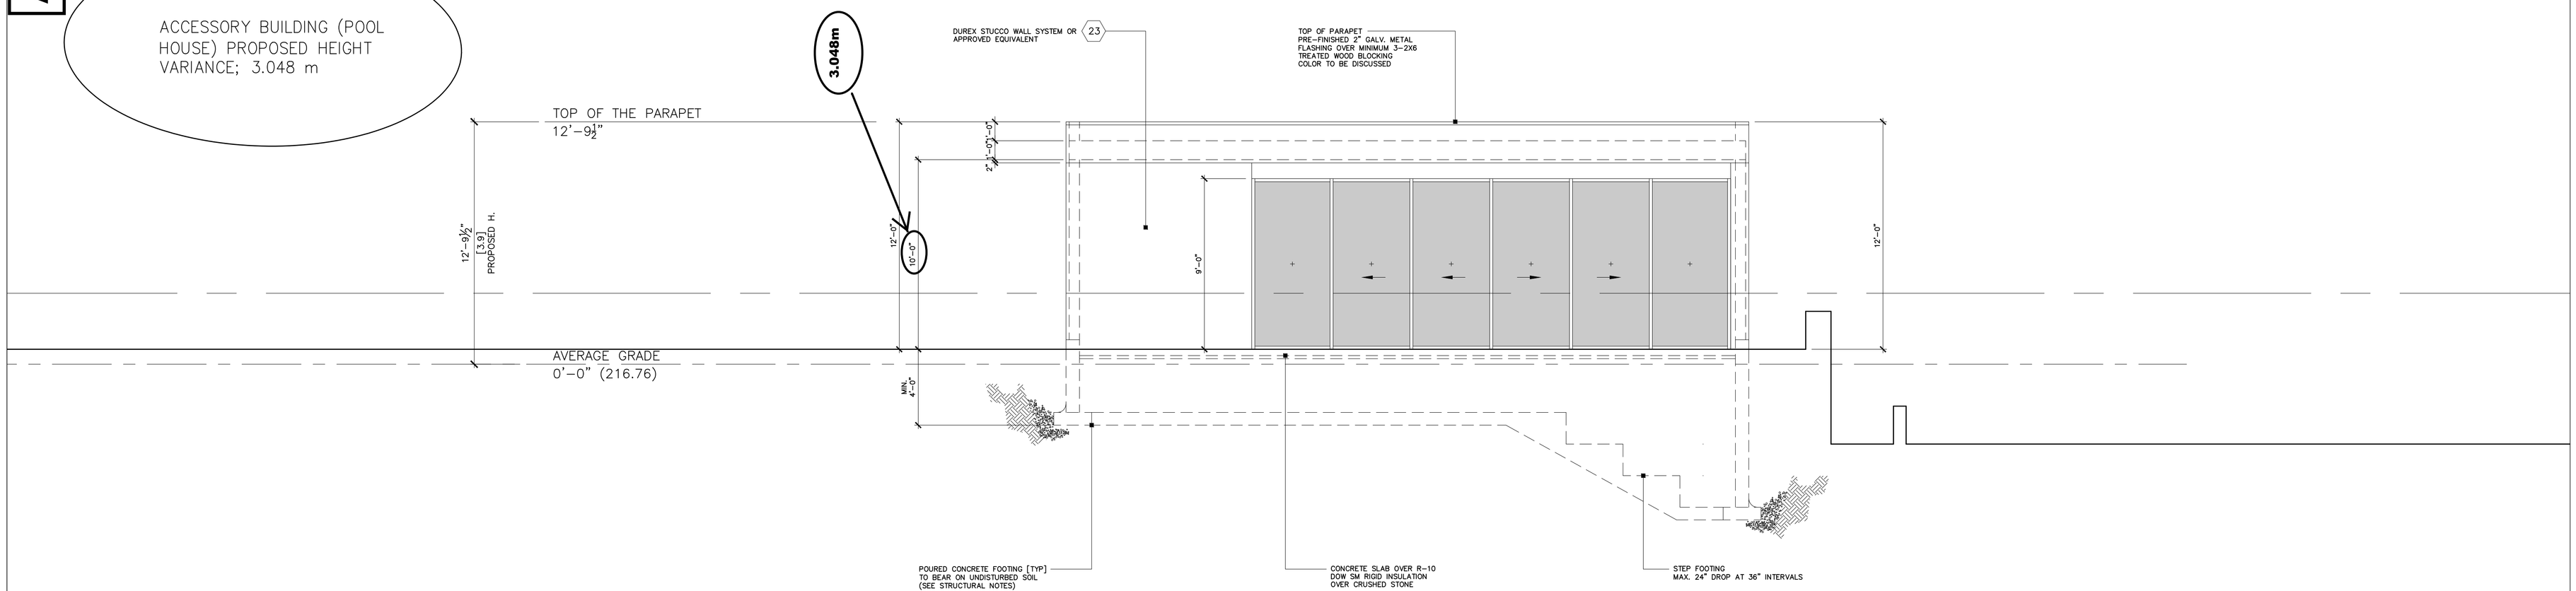


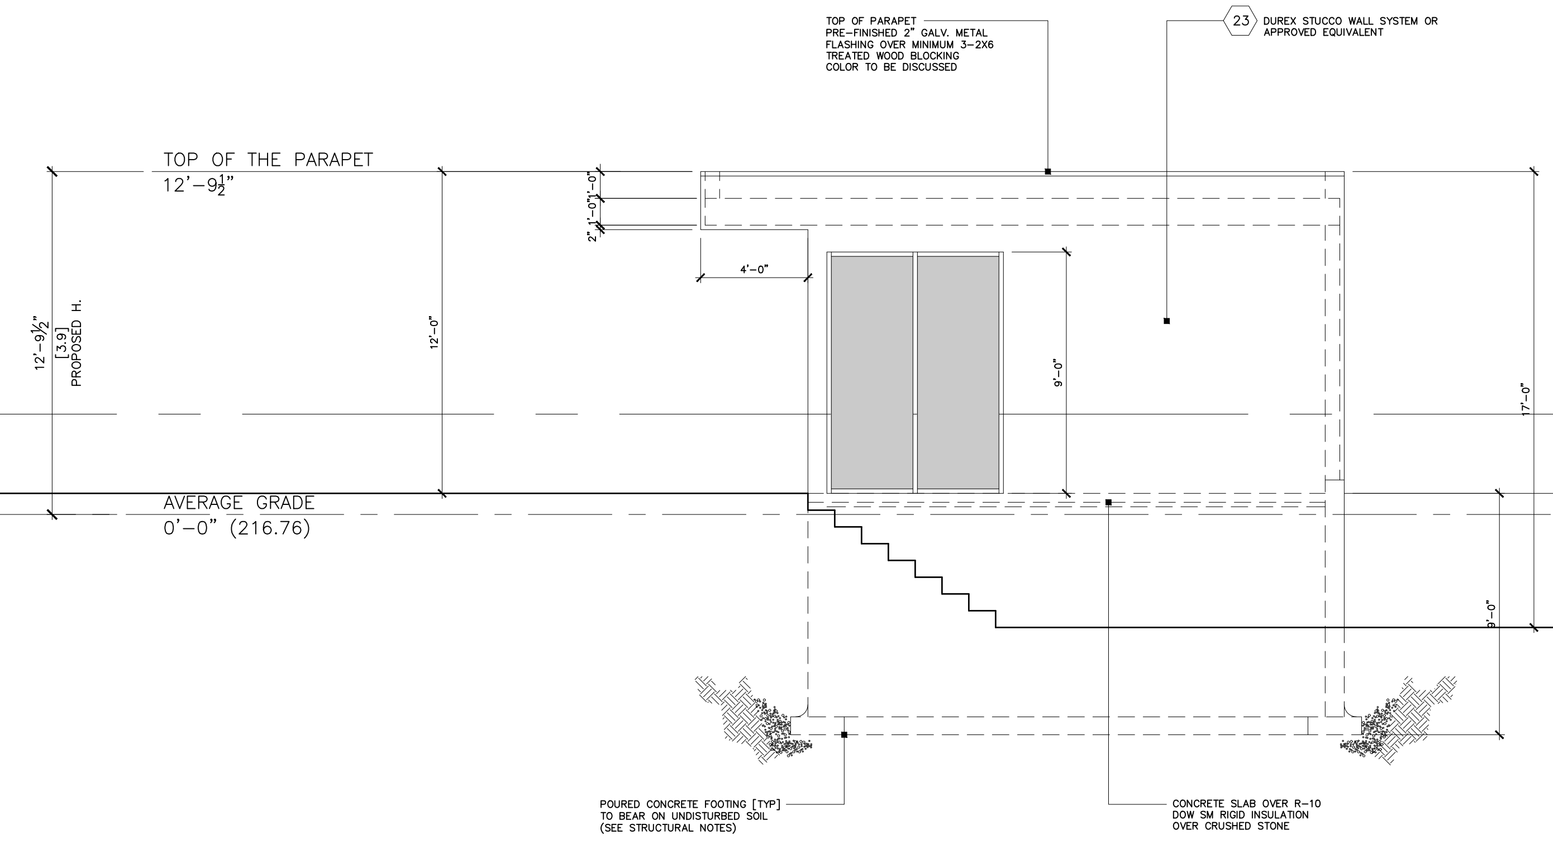


Received June 24, 2021

NOTE:
THESE DRAWINGS ARE COPYRIGHTED AND THEY REMAIN THE PROPERTY OF THE CONSULTANT. THE DRAWINGS MAY NOT BE USED FOR CONSTRUCTION UNLESS NOTED IN THE REVISION FIELD AND SEALED AND SIGNED BY THE DESIGNER. REPRODUCTION OF THESE DRAWINGS WITHOUT THE CONSENT OF THE CONSULTANT IS PROHIBITED. ALL DIMENSIONS TO BE CHECKED & VERIFIED ON SITE AND DISCREPANCIES ARE TO BE REPORTED TO THE ARCHITECT. LATEST APPROVED DRAWINGS ONLY TO BE USED FOR CONSTRUCTION. DO NOT SCALE THE DRAWING

FILENAME: /Users/shahramrashvand/Library/Mobile Documents/com~apple~CloudDocs/PROJECTs/80 HIGH VALLEY COURT/CAD/180318-80 high valley ct-ELEs.dwg
PLOTDATE: Jun 23, 2021 - 6:03pm

HWY 27 | TESTON RD | HIGH VALLEY COURT | PINE VALLEY DR

| NO. | ISSUED | DATE |
|---|---|---|
| 1 | POOL HOUSE PERMIT | 21/01/03 |
| 2 | COA | 21/05/13 |
| 3 | COA | 21/06/23 |

DWG NO. A2.1P

TITLE: SOUTH ELEVATION EAST ELEVATION

DATE: 20/04/17 SCALE: 1/4"=1'

PROJECT: 80 HIGH VALLEY COURT, VAUGHAN, ONTARIO

647.887.1500
SHAHRAM@NOAR.CA
NOAR.CA