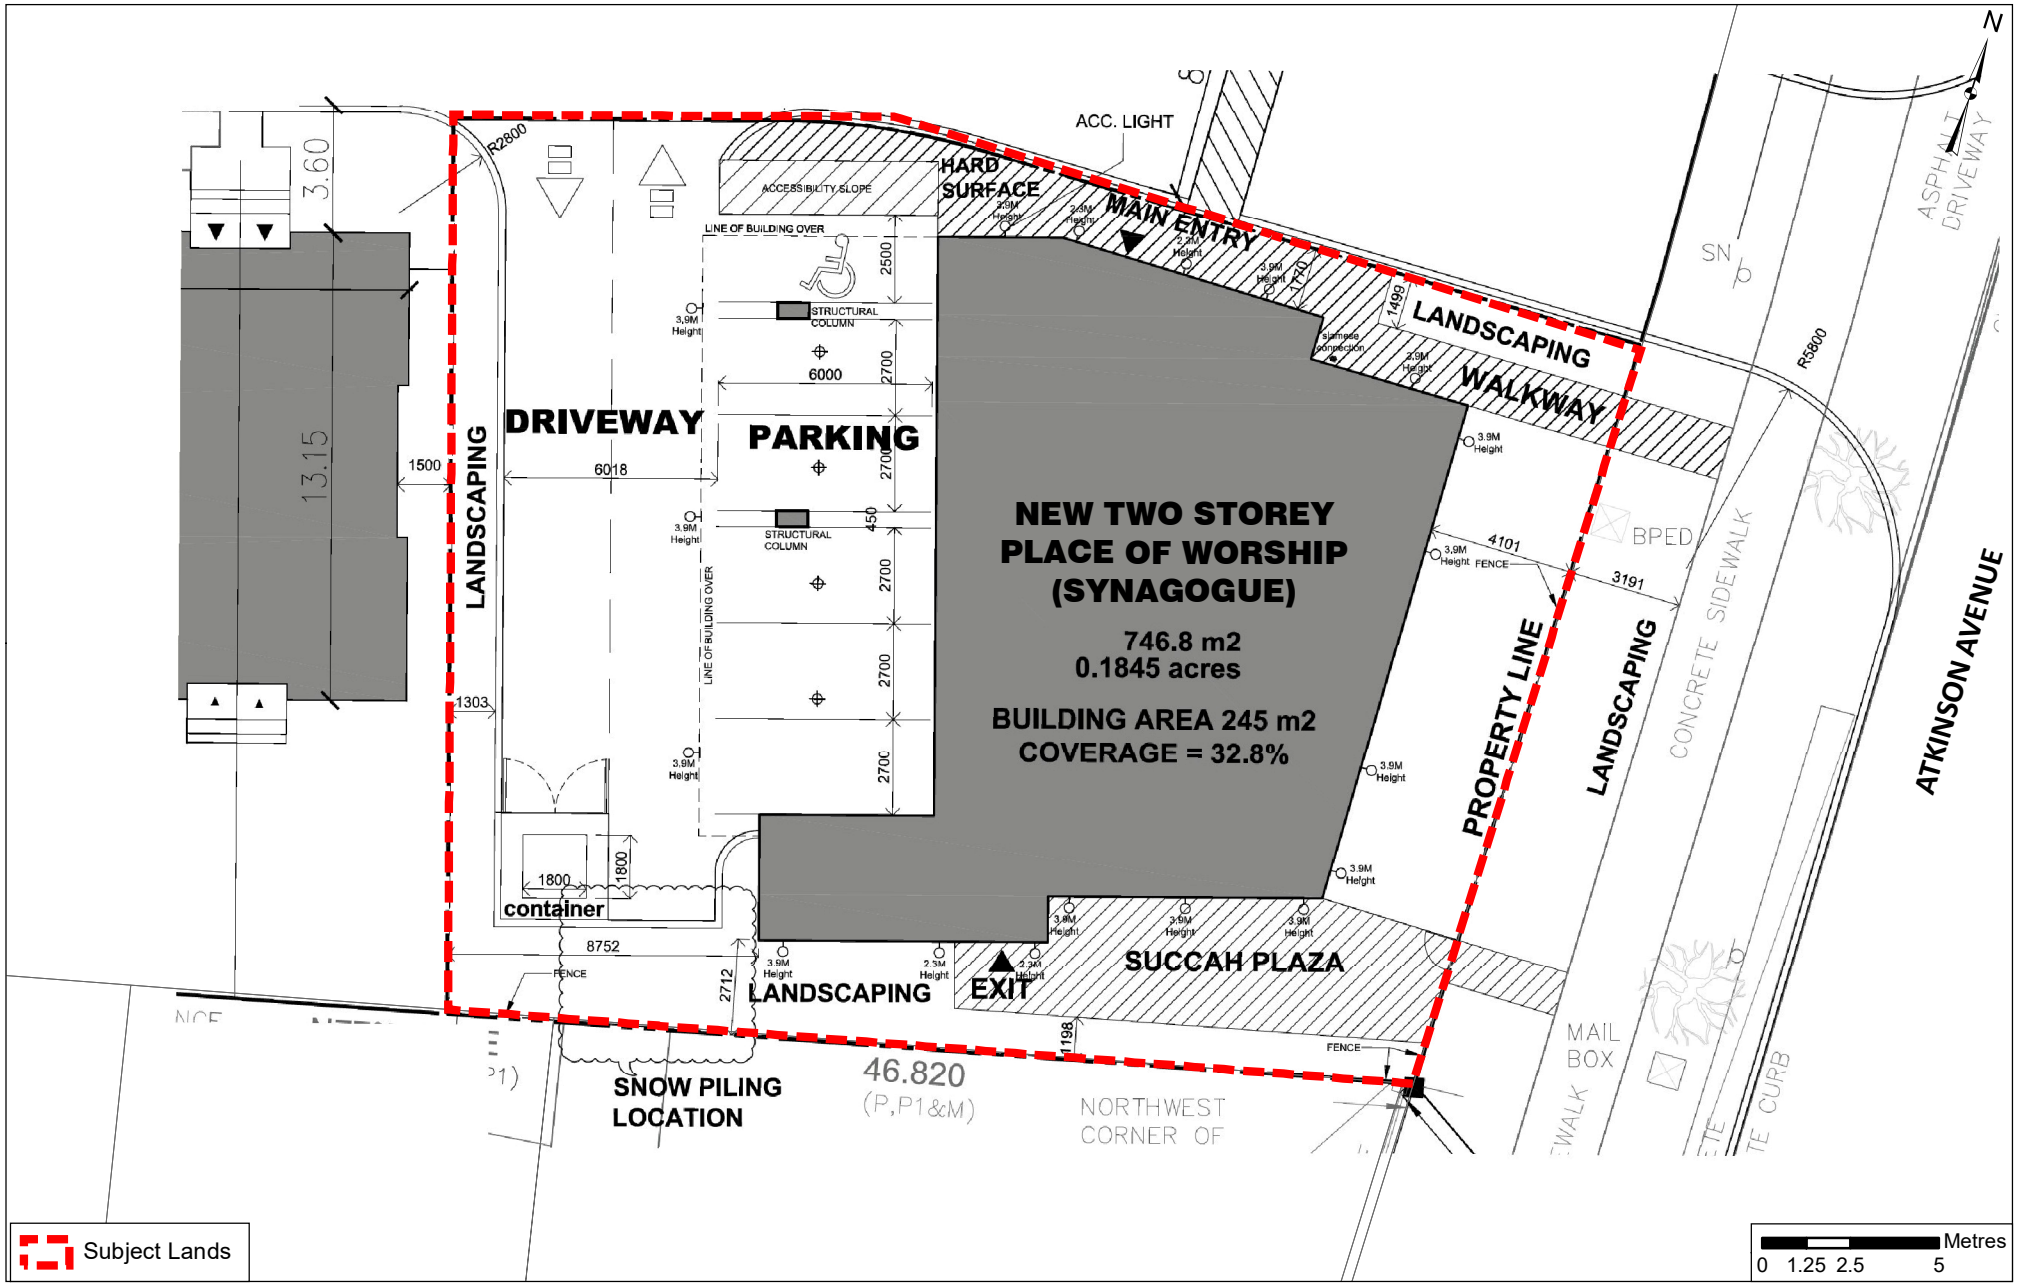

Original Development Proposal - Z.19.028

Attachment

LOCATION:
Part of Lot 31, Concession 1

APPLICANT:
300 Atkinson Inc.

VAUGHAN
Development Planning

FILE:
Z.19.028 & DA.19.081
RELATED FILE:
DA.19.083

10

DATE:
May 3, 2022

Document Path: N:\GIS_Archive\Attachments\Z\Z.19.028\Z.19.028_C_SitePlan.mxd

Created on: 1/31/2020