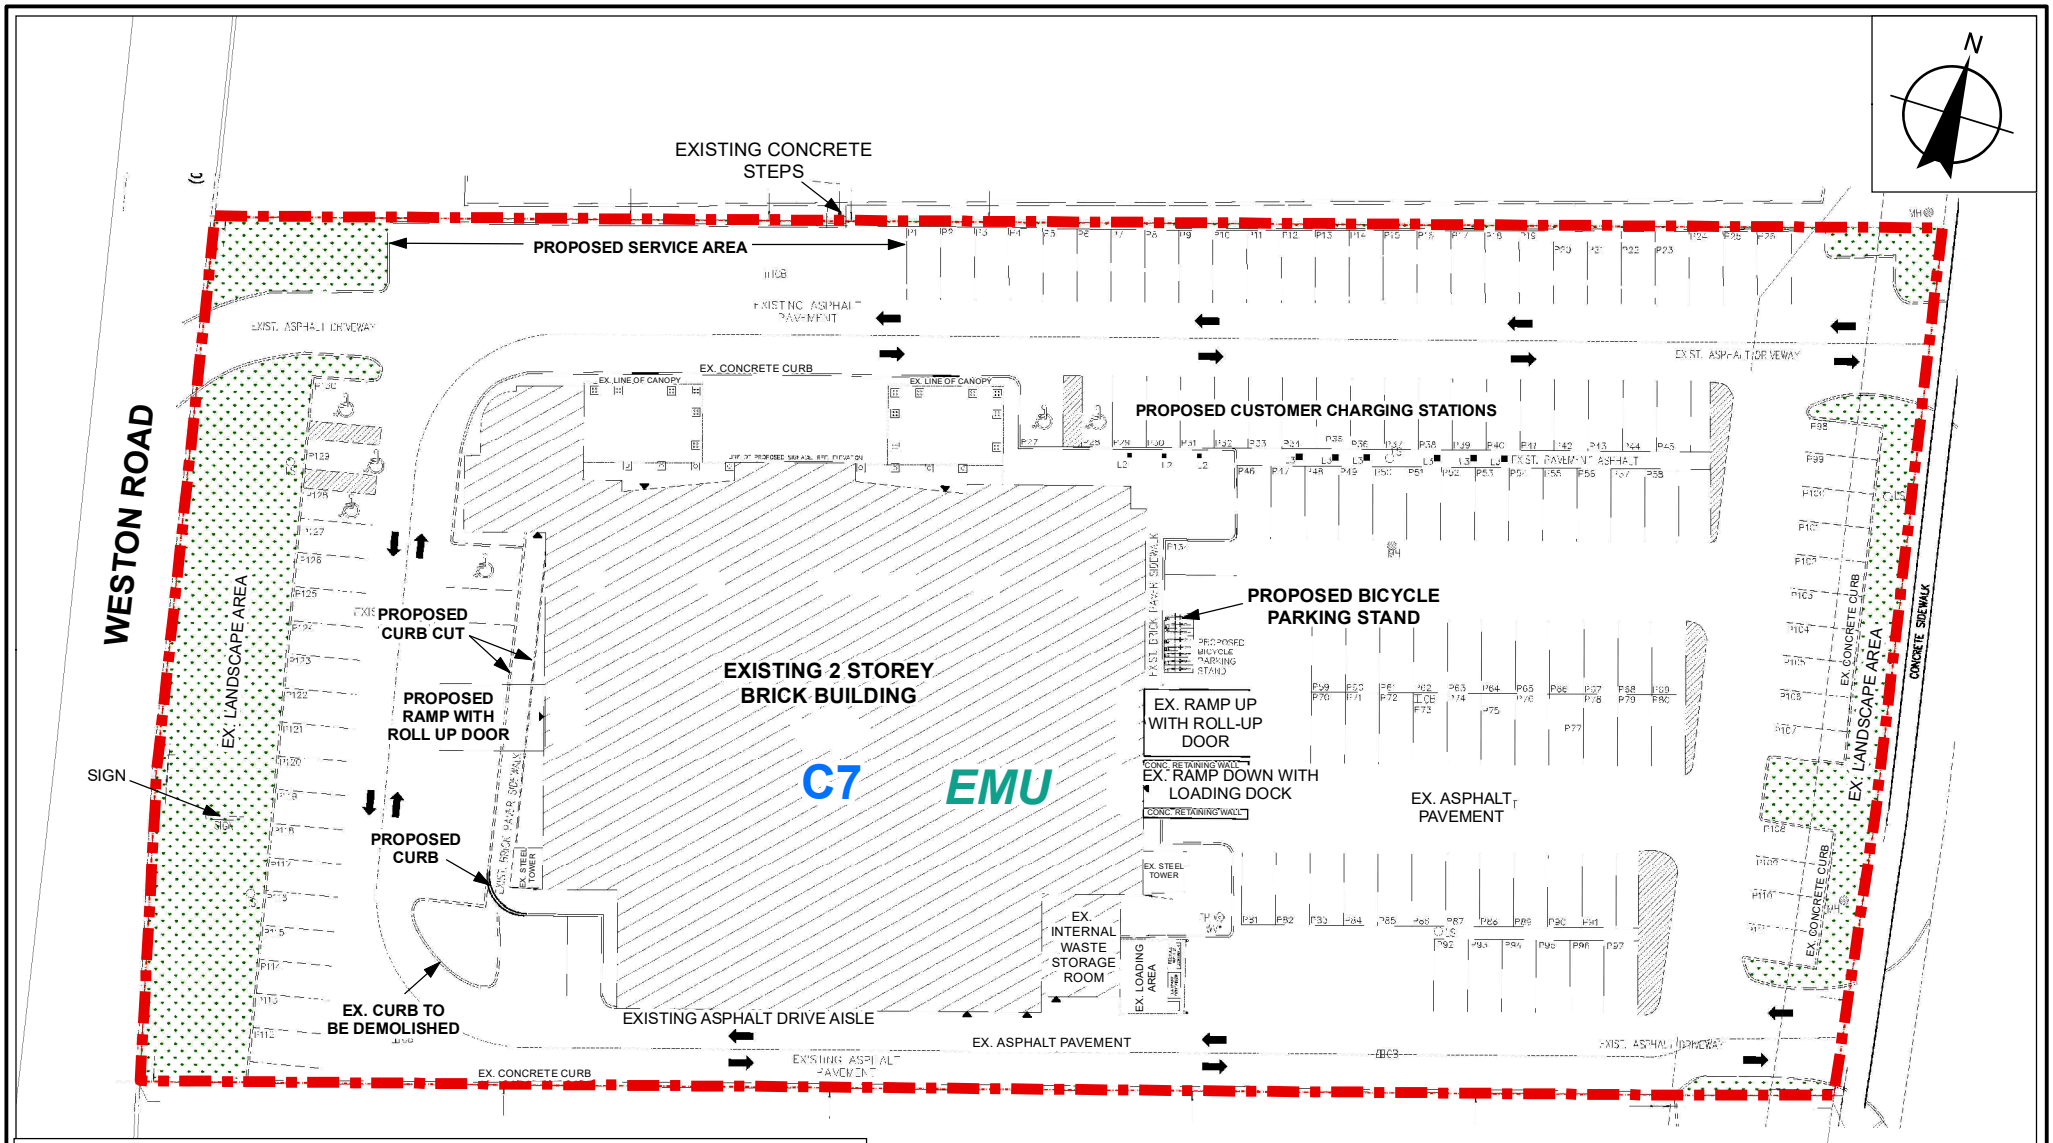

Zoning By-Law 1-88	Zoning By-Law 001-2021
C7, Service Commercial Zone	*EMU, Employment Commercial Mixed-Use*

Subject Lands

Metres
0 5 10 20

Site Plan and Zoning

LOCATION: 8311 Weston Road
Lot 5 Plan 65M-2588
Part Lot 10, Concession 5

APPLICANT:
Tonlu Holdings Limited

VAUGHAN
Development Planning

Attachment 2

FILE:
Z.22.002

DATE:
May 3, 2022