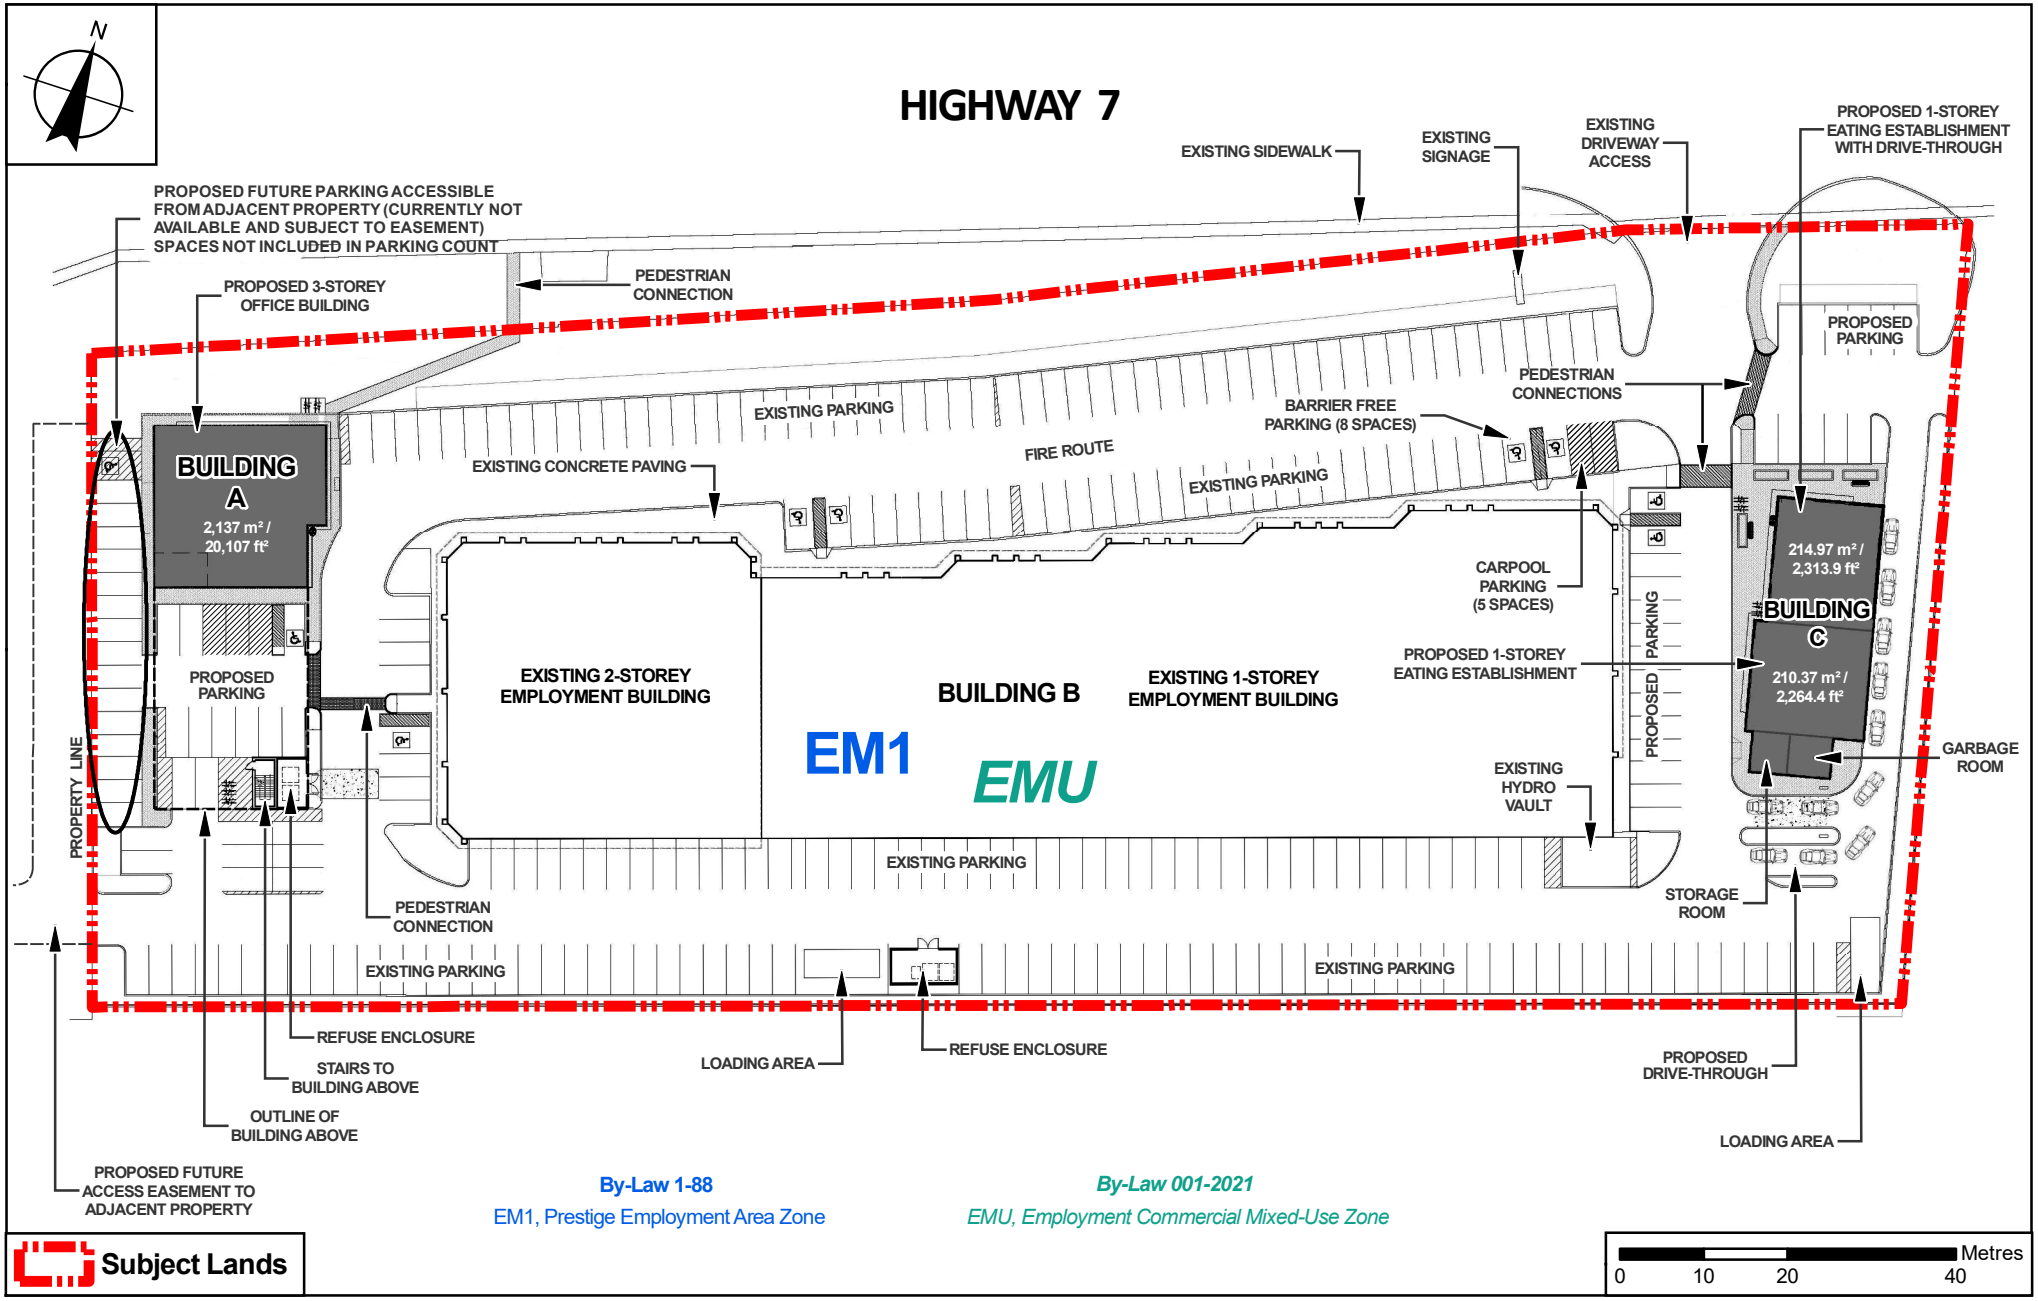

Proposed Zoning and Site Plan

LOCATION:
5875 Highway 7
Part of Lot 5, Concession 8

APPLICANT:
Bostar Inc.

VAUGHAN
Development Planning

Attachment 3

FILES:
Z.19.034 and DA.19.085

DATE:
June 7, 2022

N:\GIS_Archive\Attachments\Z\2015-2019\Z.19.034\April 2022\Z.19.034_DA.19.085_Zoning_Site Plan.mxd

Created on: 5/4/2022