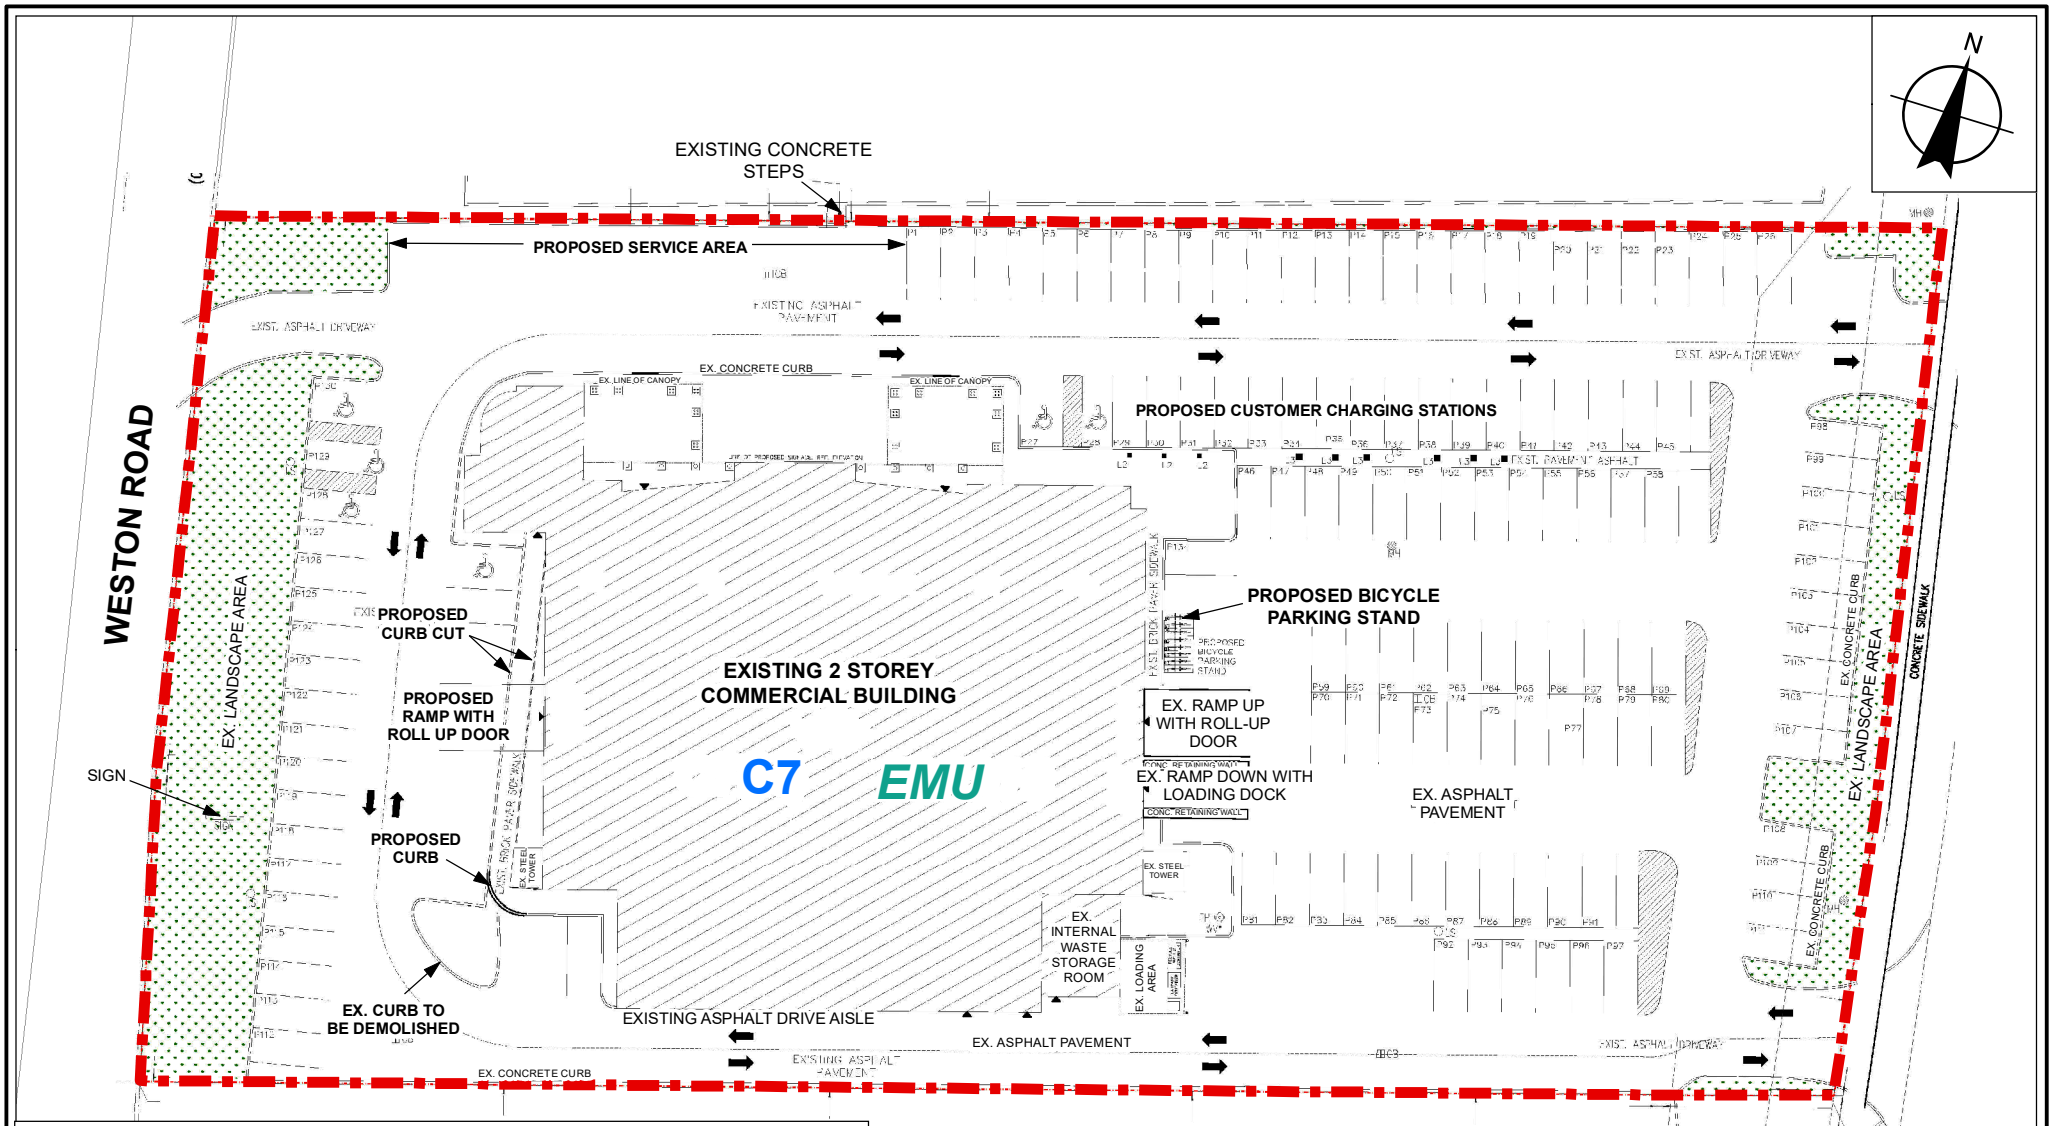


**Zoning By-Law 1-88**

C7, Service Commercial Zone

**Zoning By-Law 001-2021**

*EMU, Employment Commercial Mixed-Use Zone*

**Subject Lands**

# Proposed Zoning and Site Plan

**LOCATION:** 8311 Weston Road
Lot 5 Plan 65M-2588
Part Lot 10, Concession 5

**APPLICANT:**
Tonlu Holdings Limited

VAUGHAN
Development Planning

# Attachment 2

**FILE:**
Z.22.002

**DATE:**
June 7, 2022