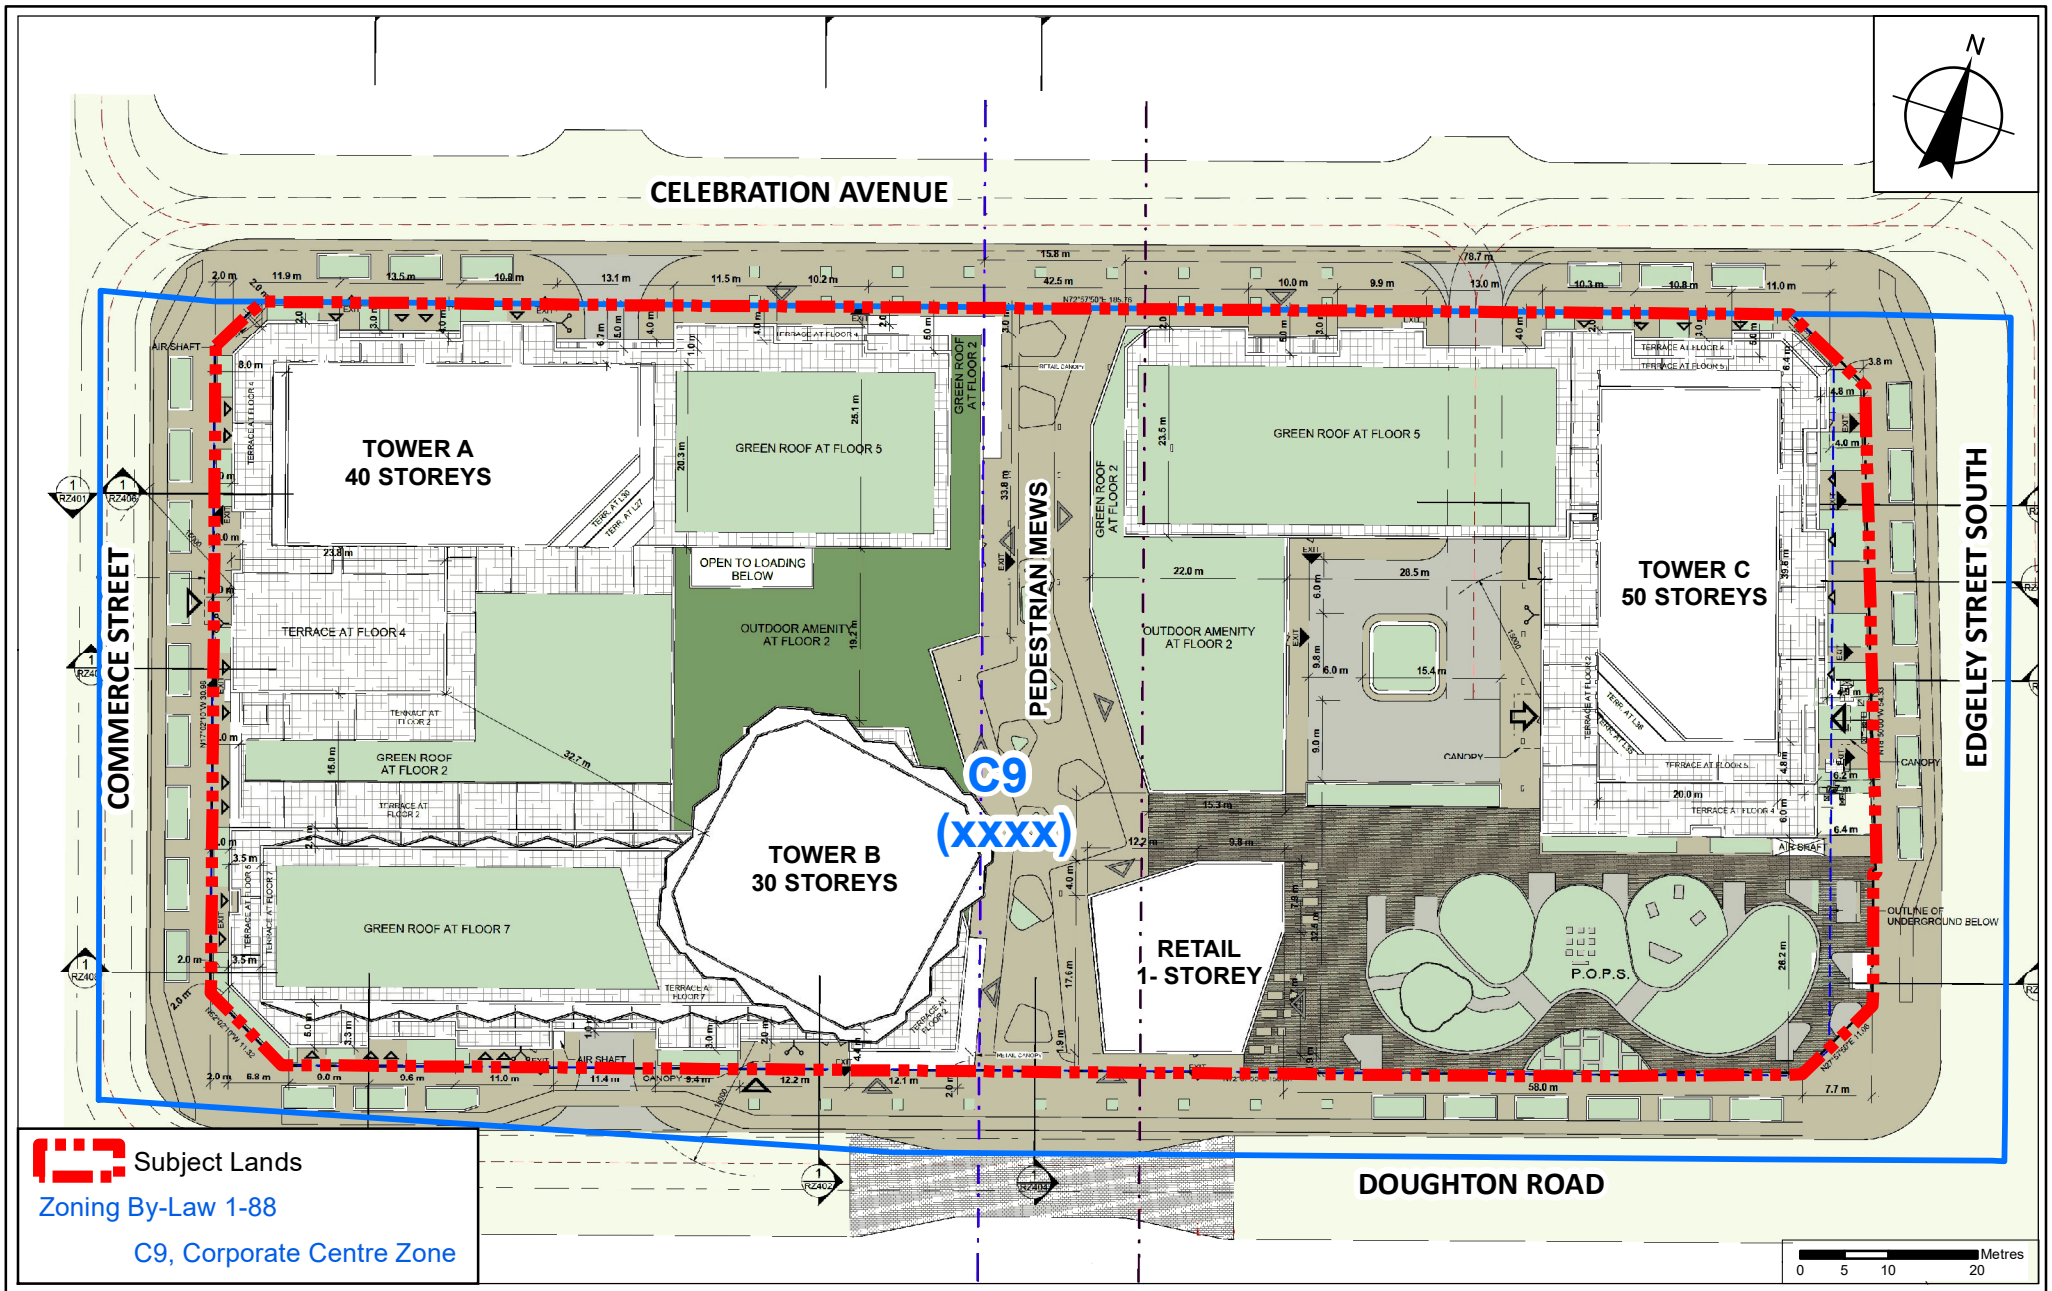

Site Plan and Rezoning

LOCATION:
Part of Lot 5, Concession 5;
Parts 16, 18, 37-41, 66-68 on Plan 65R-20291
APPLICANT:
RP B3S Holdings Inc.

VAUGHAN
Development Planning

Attachment

FILES:
OP.21.016, Z.21.027
DATE:
June 21, 2022

5