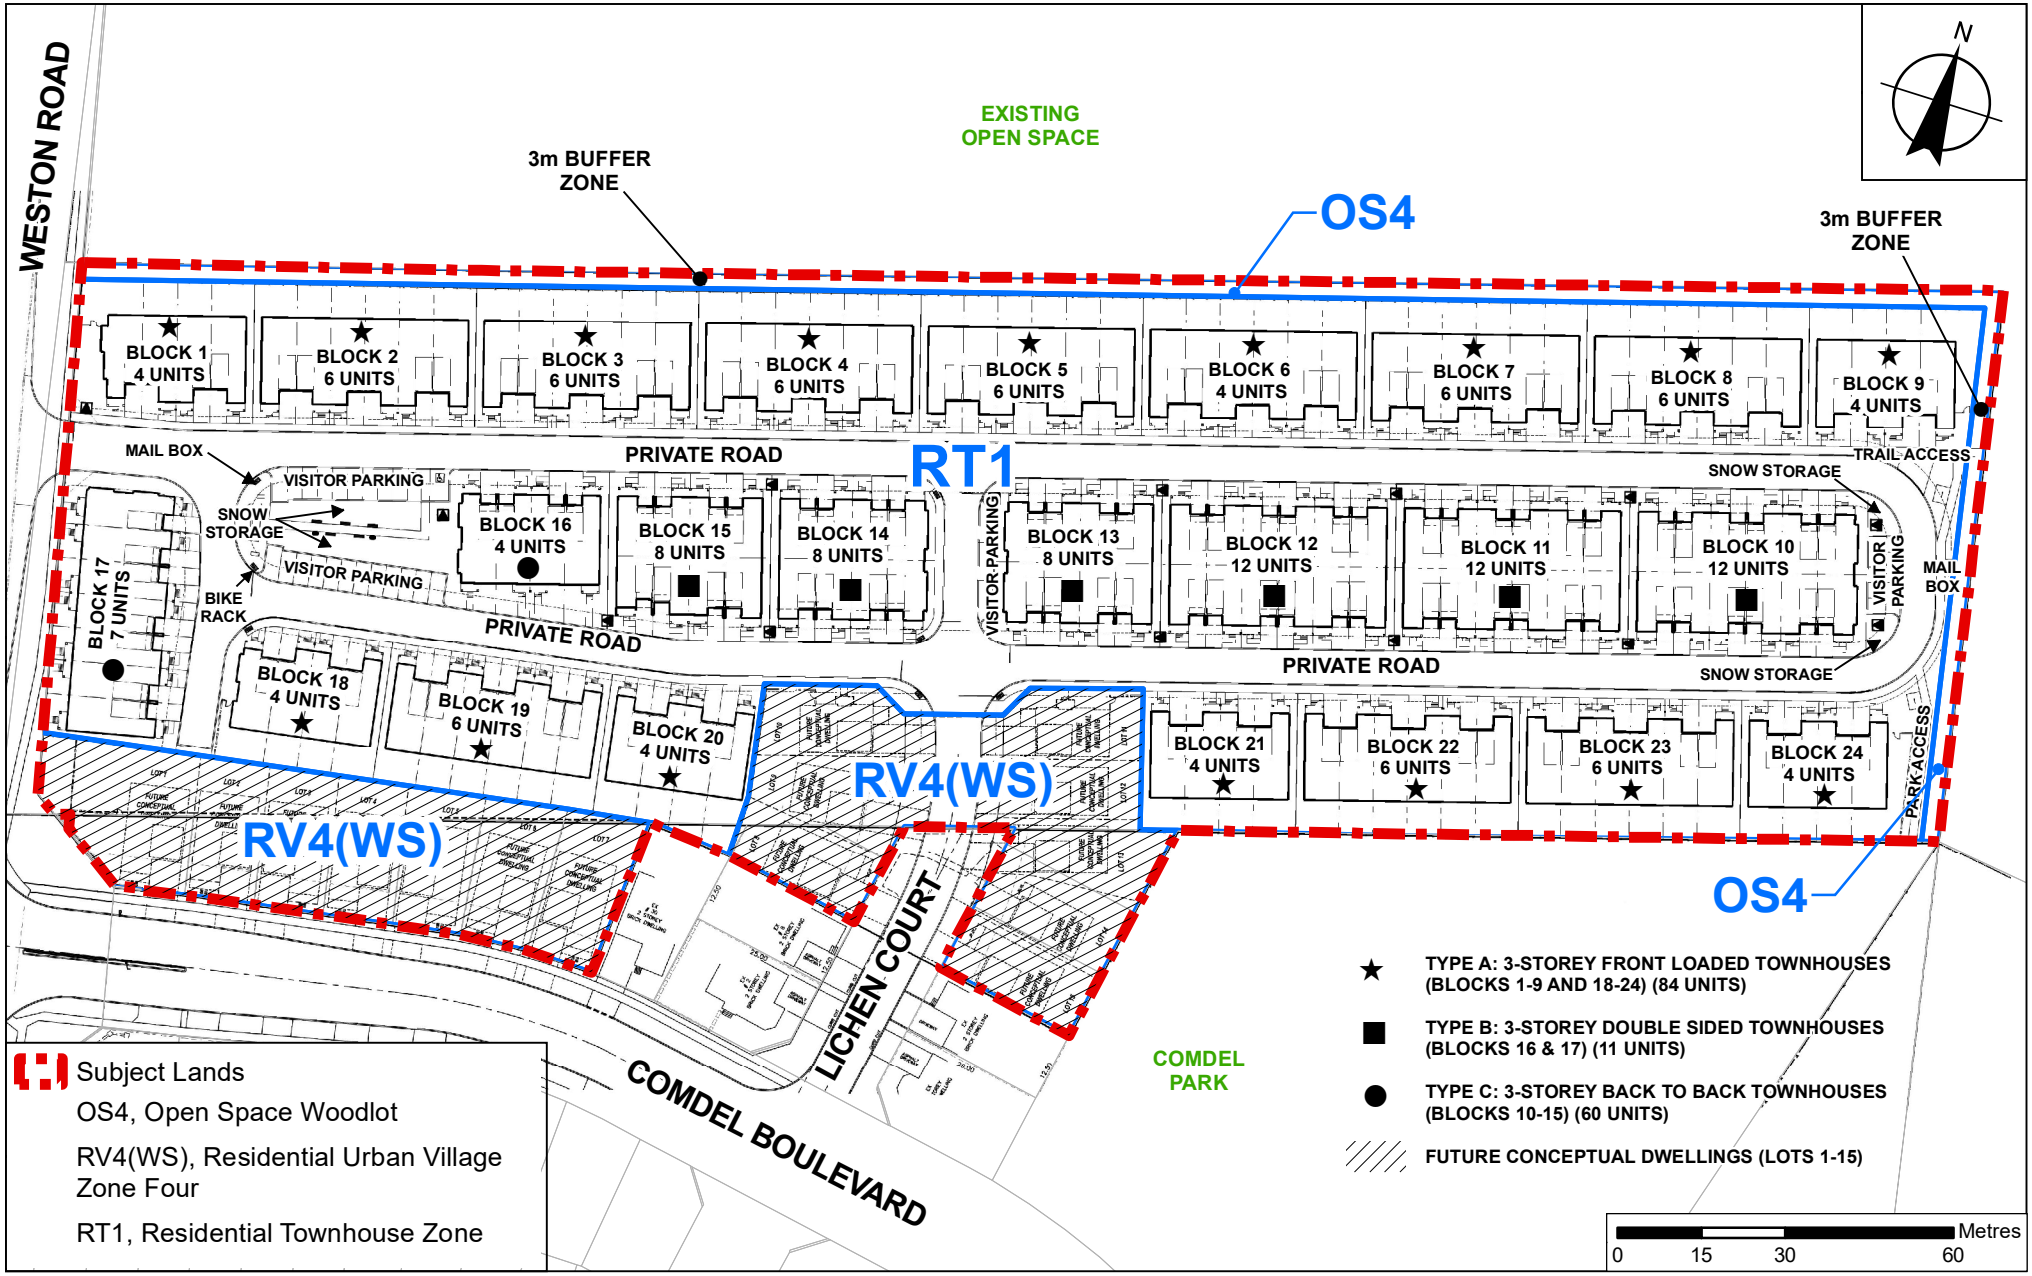

Site Plan and Proposed Zoning

LOCATION:
9465 Weston Road, 2 - 26 Comdel Boulevard and 11, 12, 15 and 19 Lichen Court including Blocks 32 and 33 on Registered Plan 65M-3457

APPLICANT: 9465 Weston Limited

VAUGHAN
Development Planning

Attachment 4

FILES: OP.21.011, Z.21.018, 19T-21V004
RELATED FILE: 19CDM-21V004
DATE: June 21, 2022

N:\GIS_Archive\Attachments\OP\2020-2024\OP.21.011_Z.21.018_19T-21V004_19CDM-21V004\OP.21.011_Z.21.018_19T-21V004_CW_SitePlan.mxd

Created on: 4/13/2022