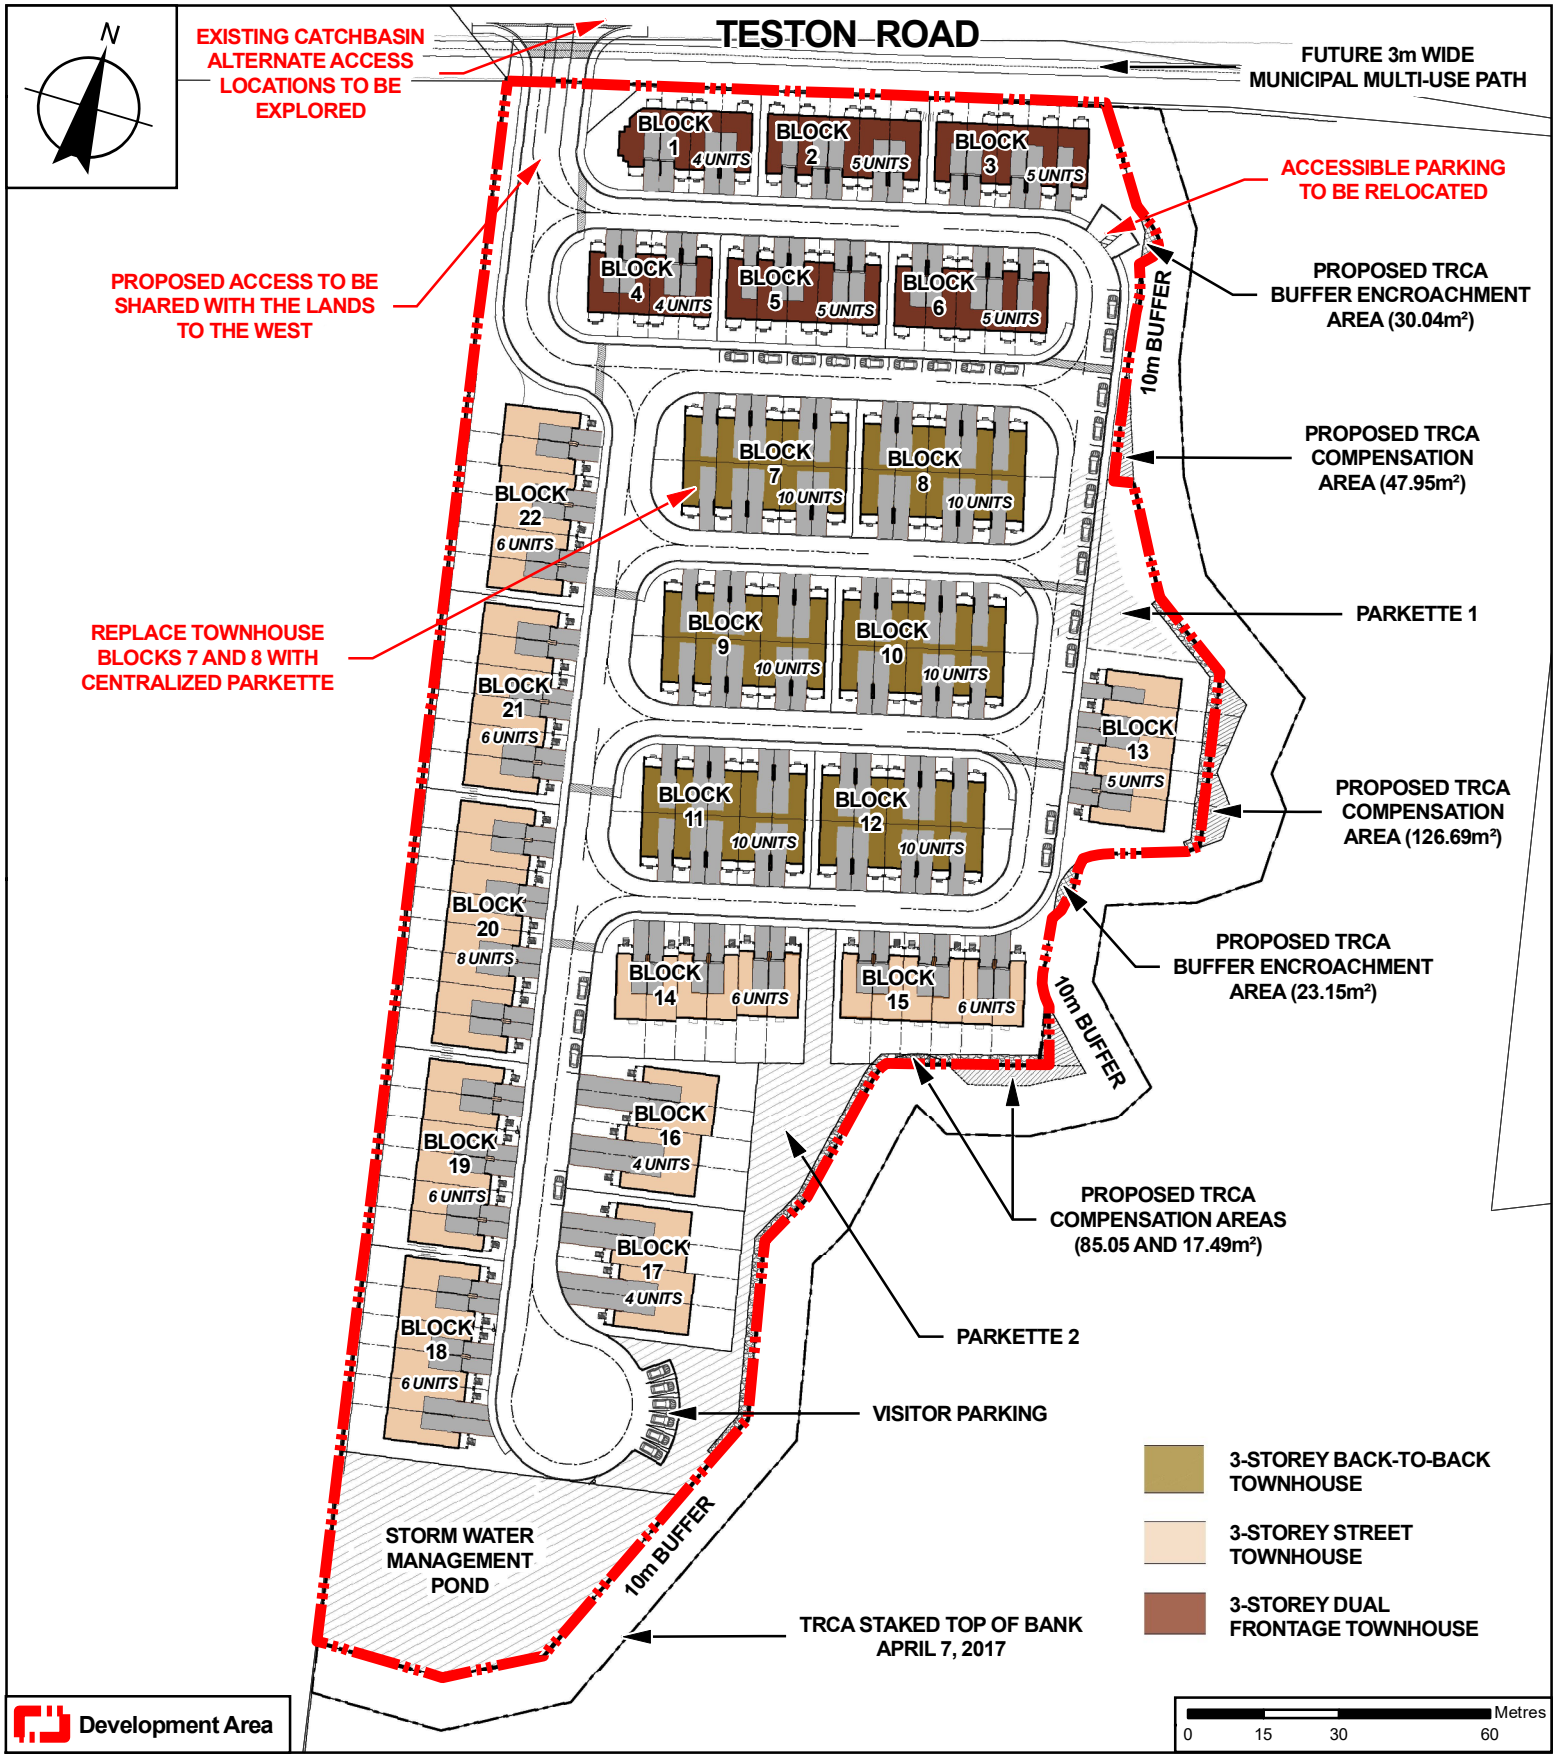

Conceptual Site Plan

LOCATION:
3911 Teston Road
Part of Lot 25, Concession 6

APPLICANT:
3911 Teston Road Inc.

VAUGHAN
Development Planning

Attachment 5

FILES: OP.21.005, Z.21.008 and 19T-21V002

DATE:
June 21, 2022