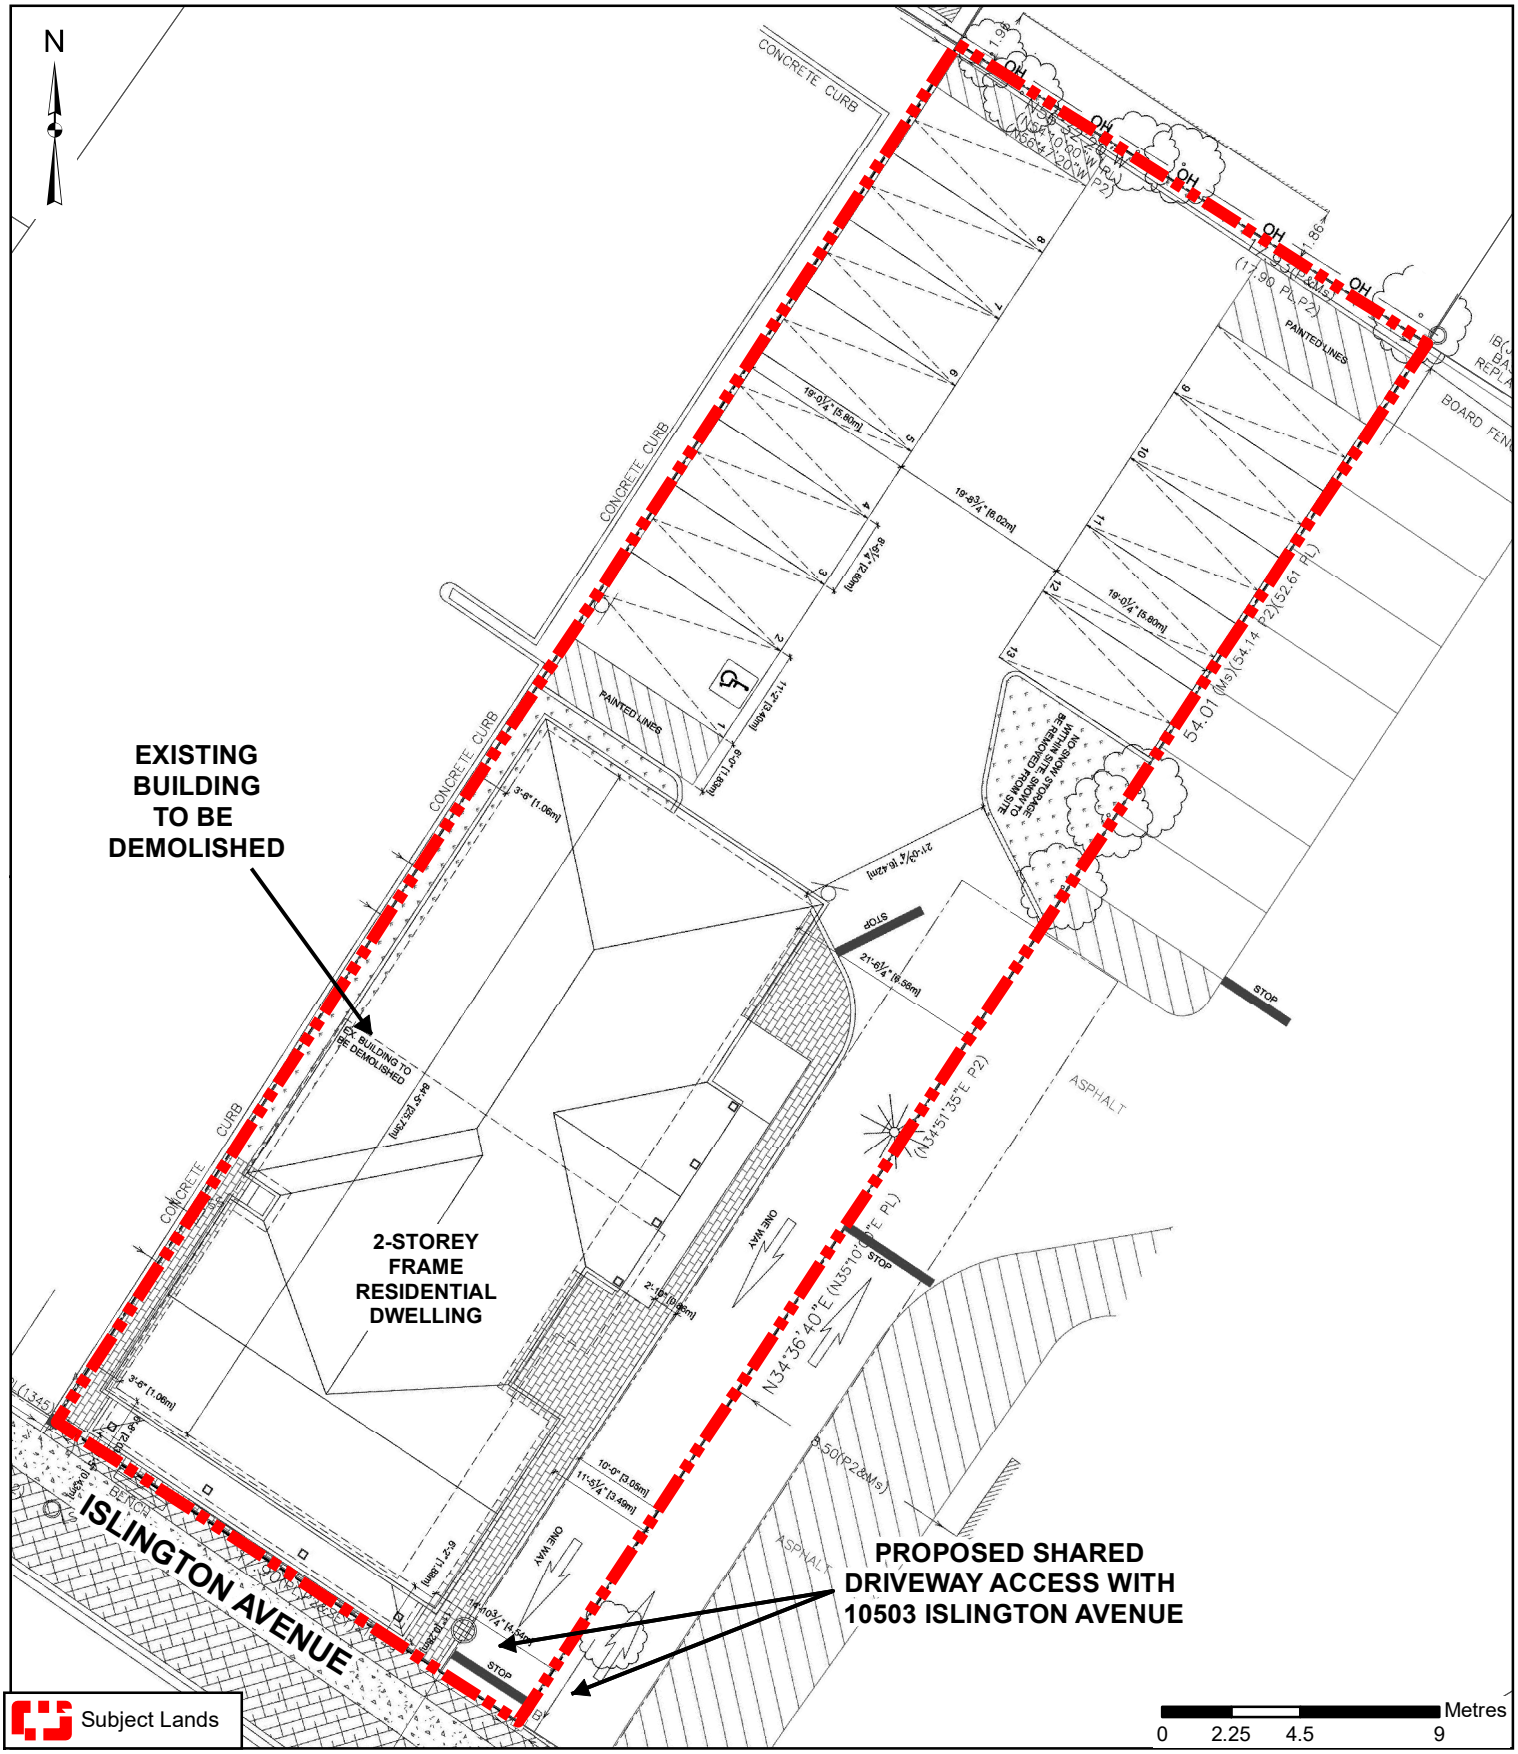

Site Plan

Attachment

Location:
Part of Lot 24, Concession 8

Applicant: Grazio Divittoris and 2561074 Ontario Inc.

VAUGHAN
Development Planning Department

FILES:
Z.18.005 & DA.17.113

DATE:
January 22, 2020

3

Document Path: N:\GIS_Archive\Attachments\DA\DA.17.113Z.18.005\DA.17.113etal_CW_SitePlan.mxd

Created on: 2/7/2020