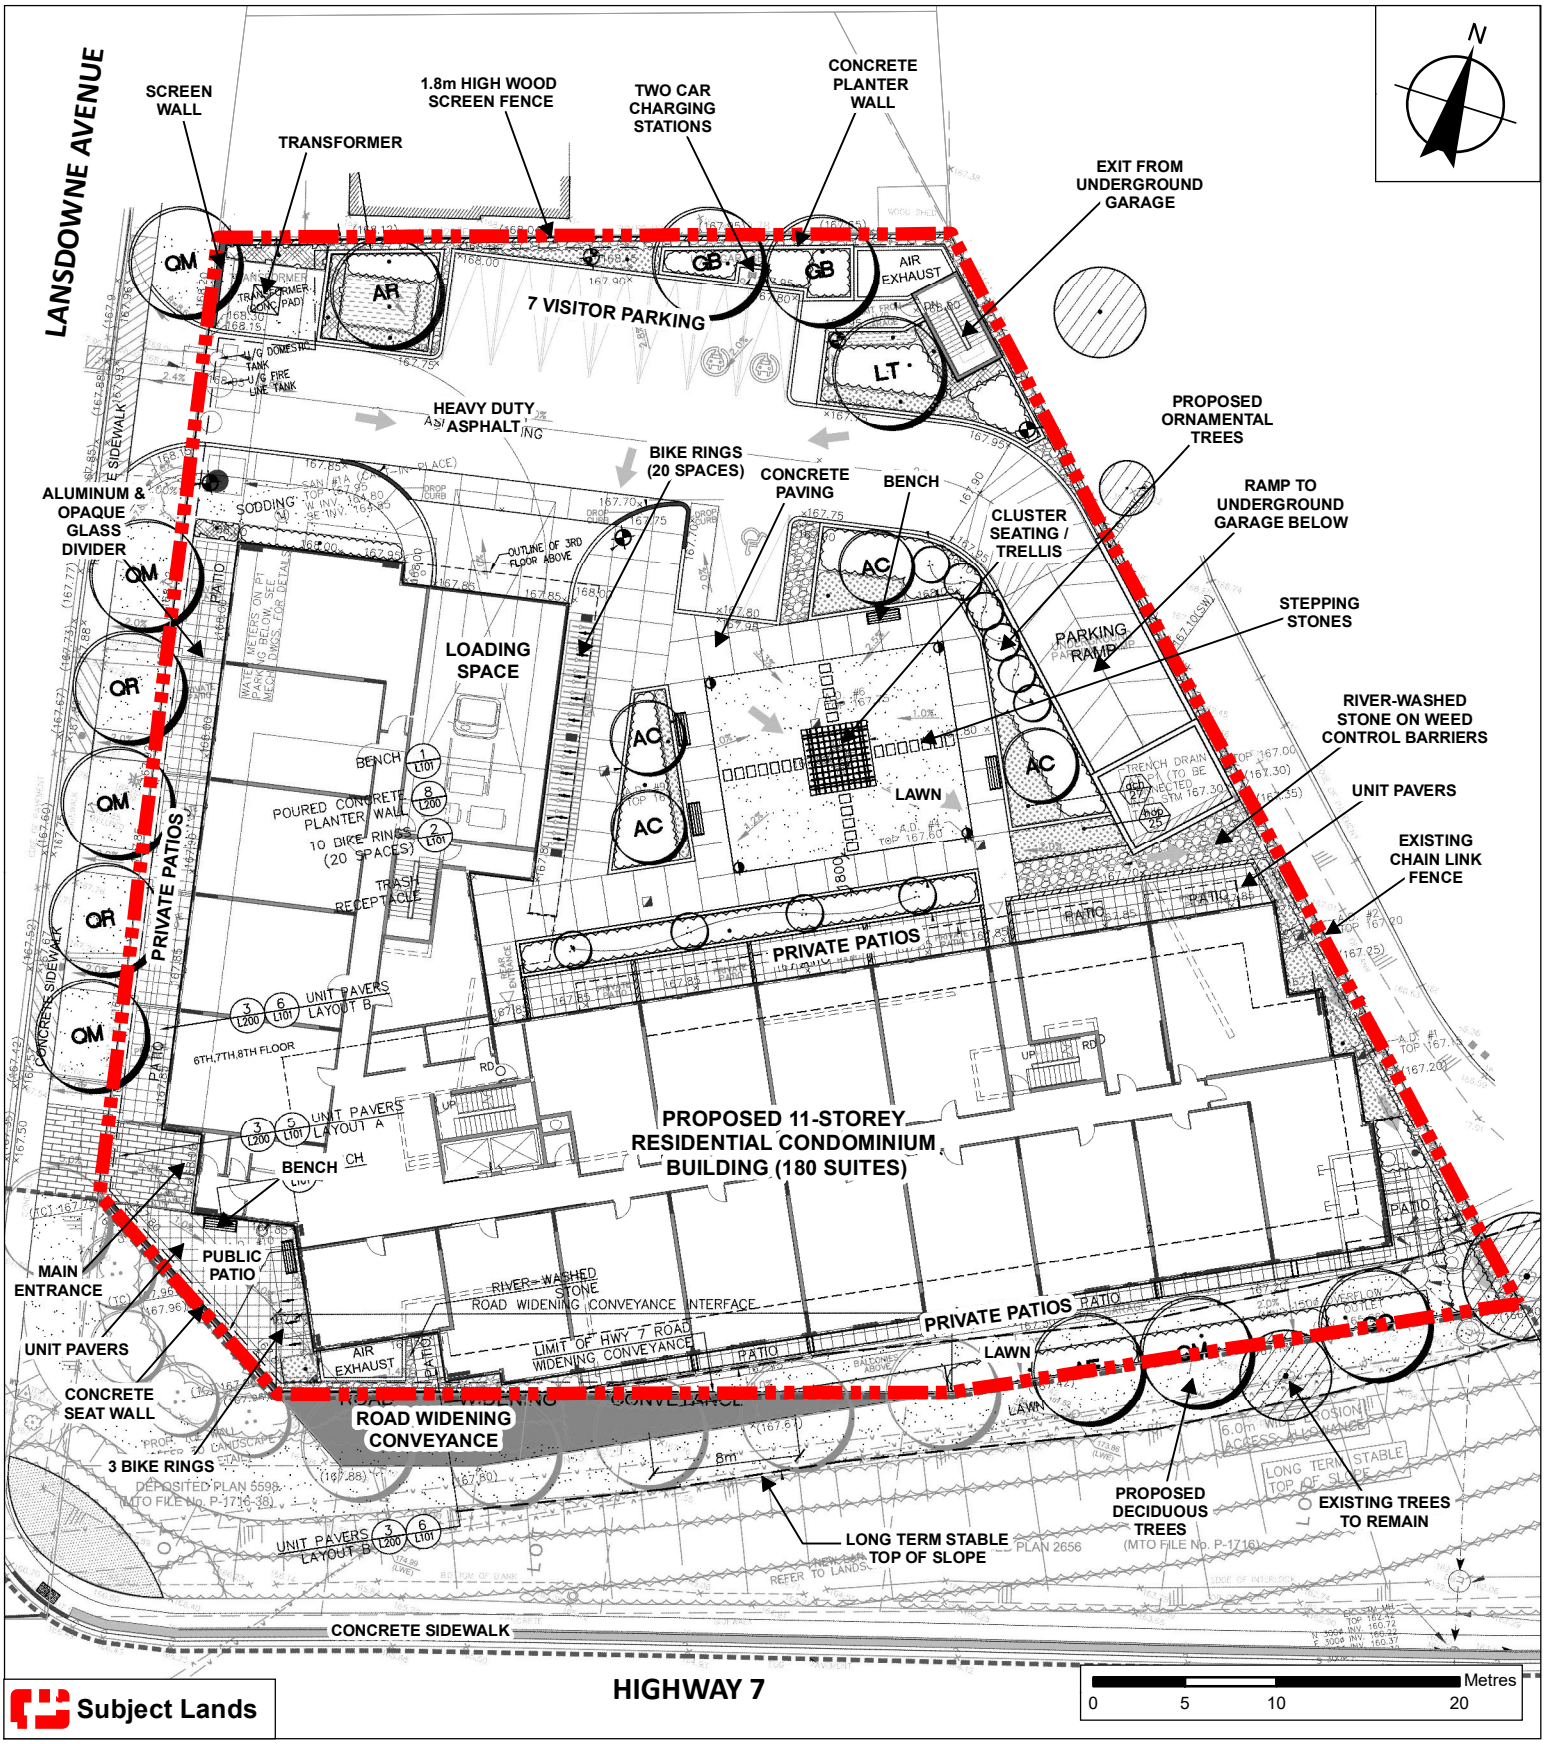


# Landscape Plan

**LOCATION:** 11 - 27 Lansdowne Avenue
Part of Lot 6, Concession 7

**APPLICANT:**
Celebration Estates Inc.

VAUGHAN
Development Planning

# Attachment

**FILE:** OP.22.015
**RELATED FILE:** DA.13.016

**DATE:** January 17, 2023

3