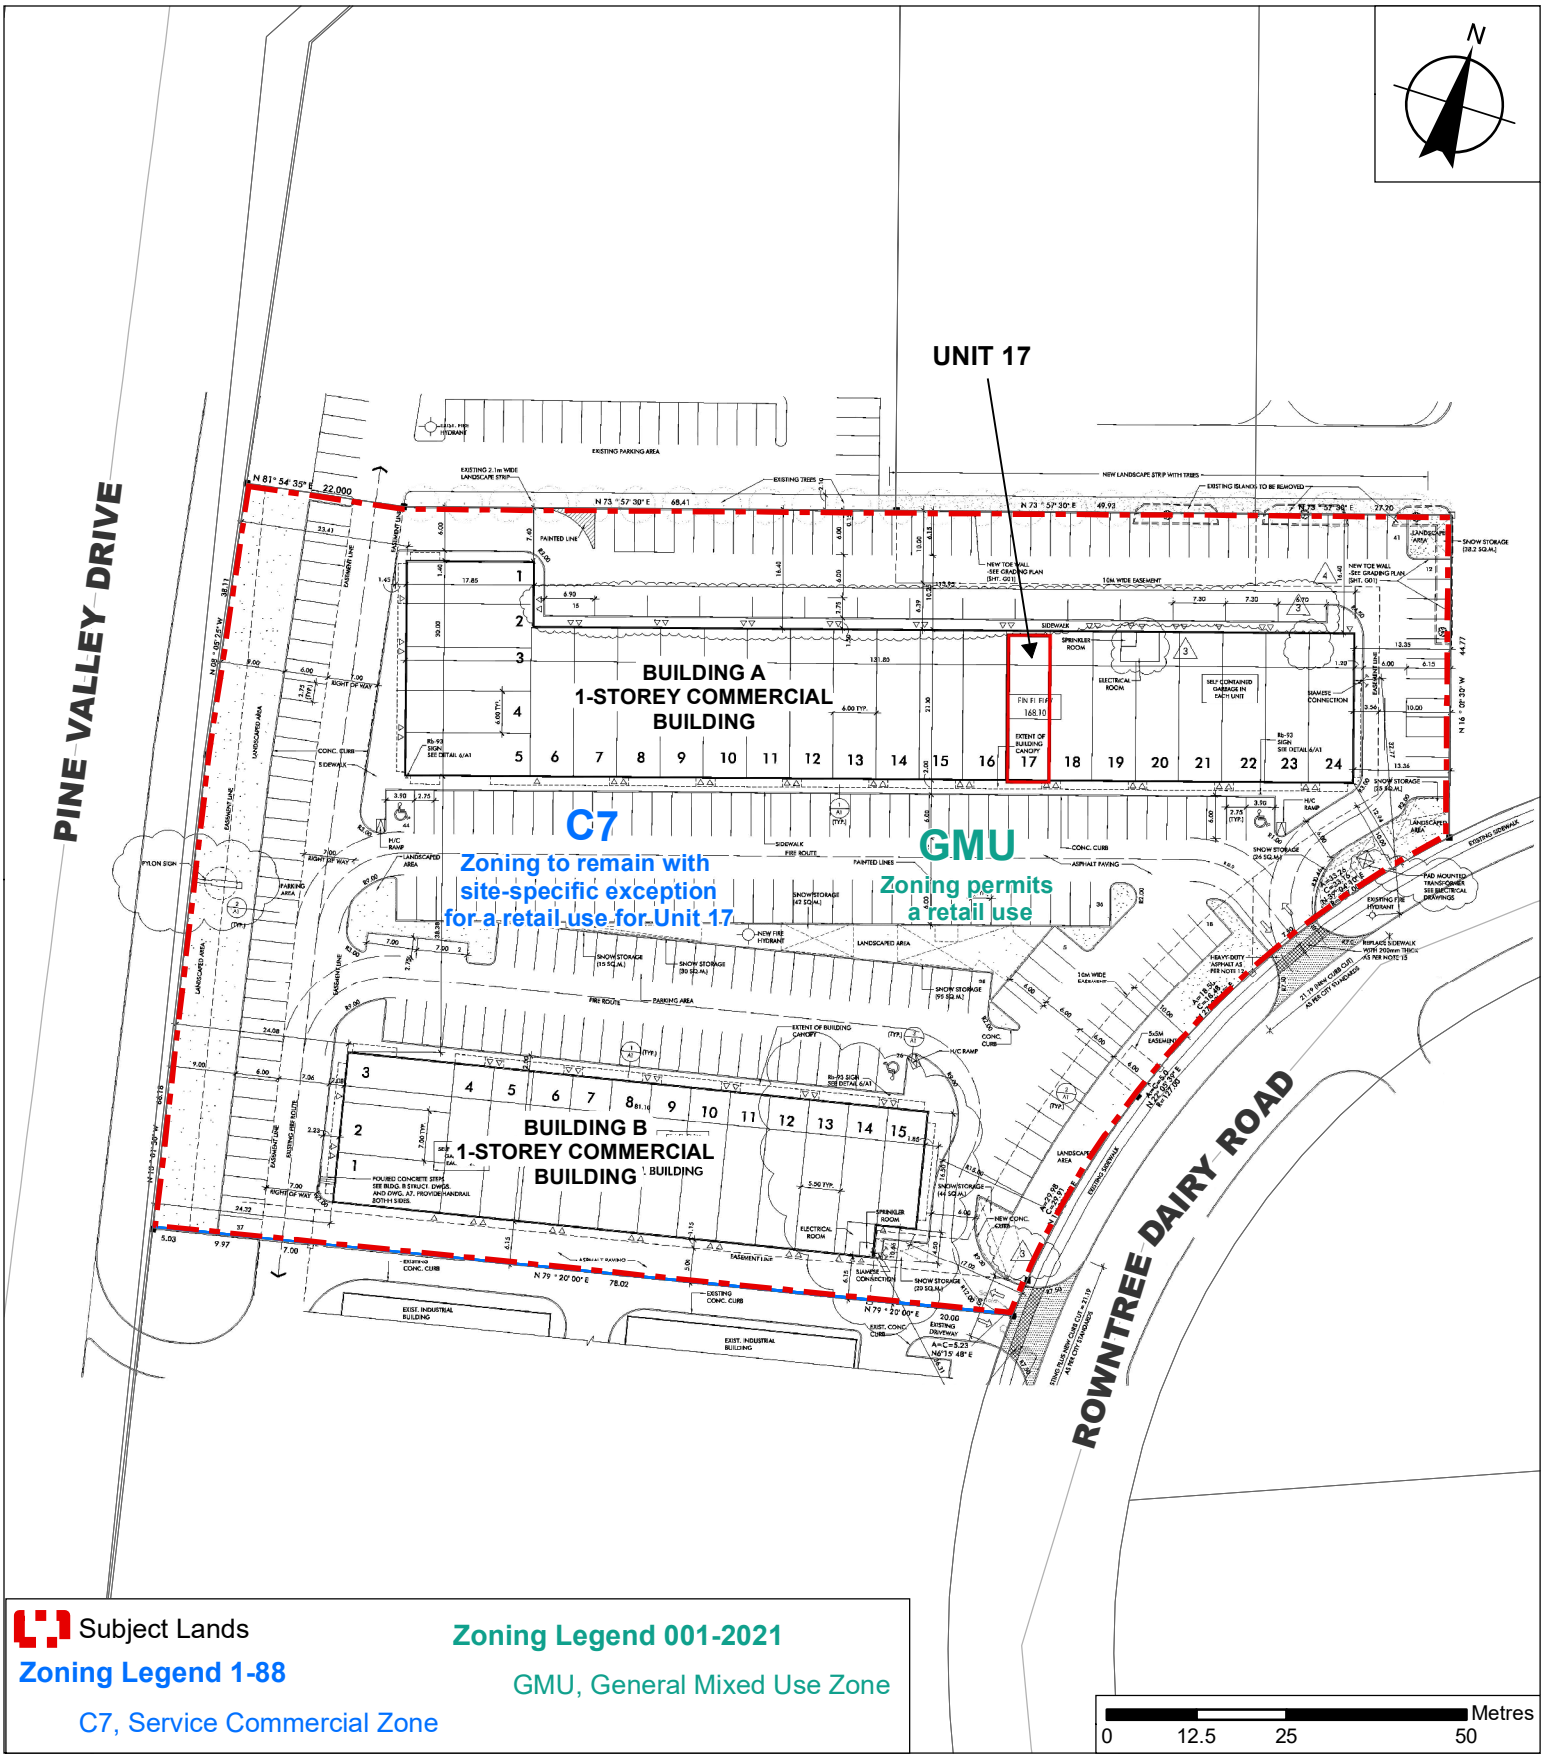

Proposed Zoning and Existing Site Plan

LOCATION: 7611 Pine Valley Drive,
Unit 17;
Part of Lot 5, Concession 6

APPLICANT: Savino Rovira

VAUGHAN
Development Planning

Attachment

FILE:
Z.21.035

DATE:
February 7, 2023

2