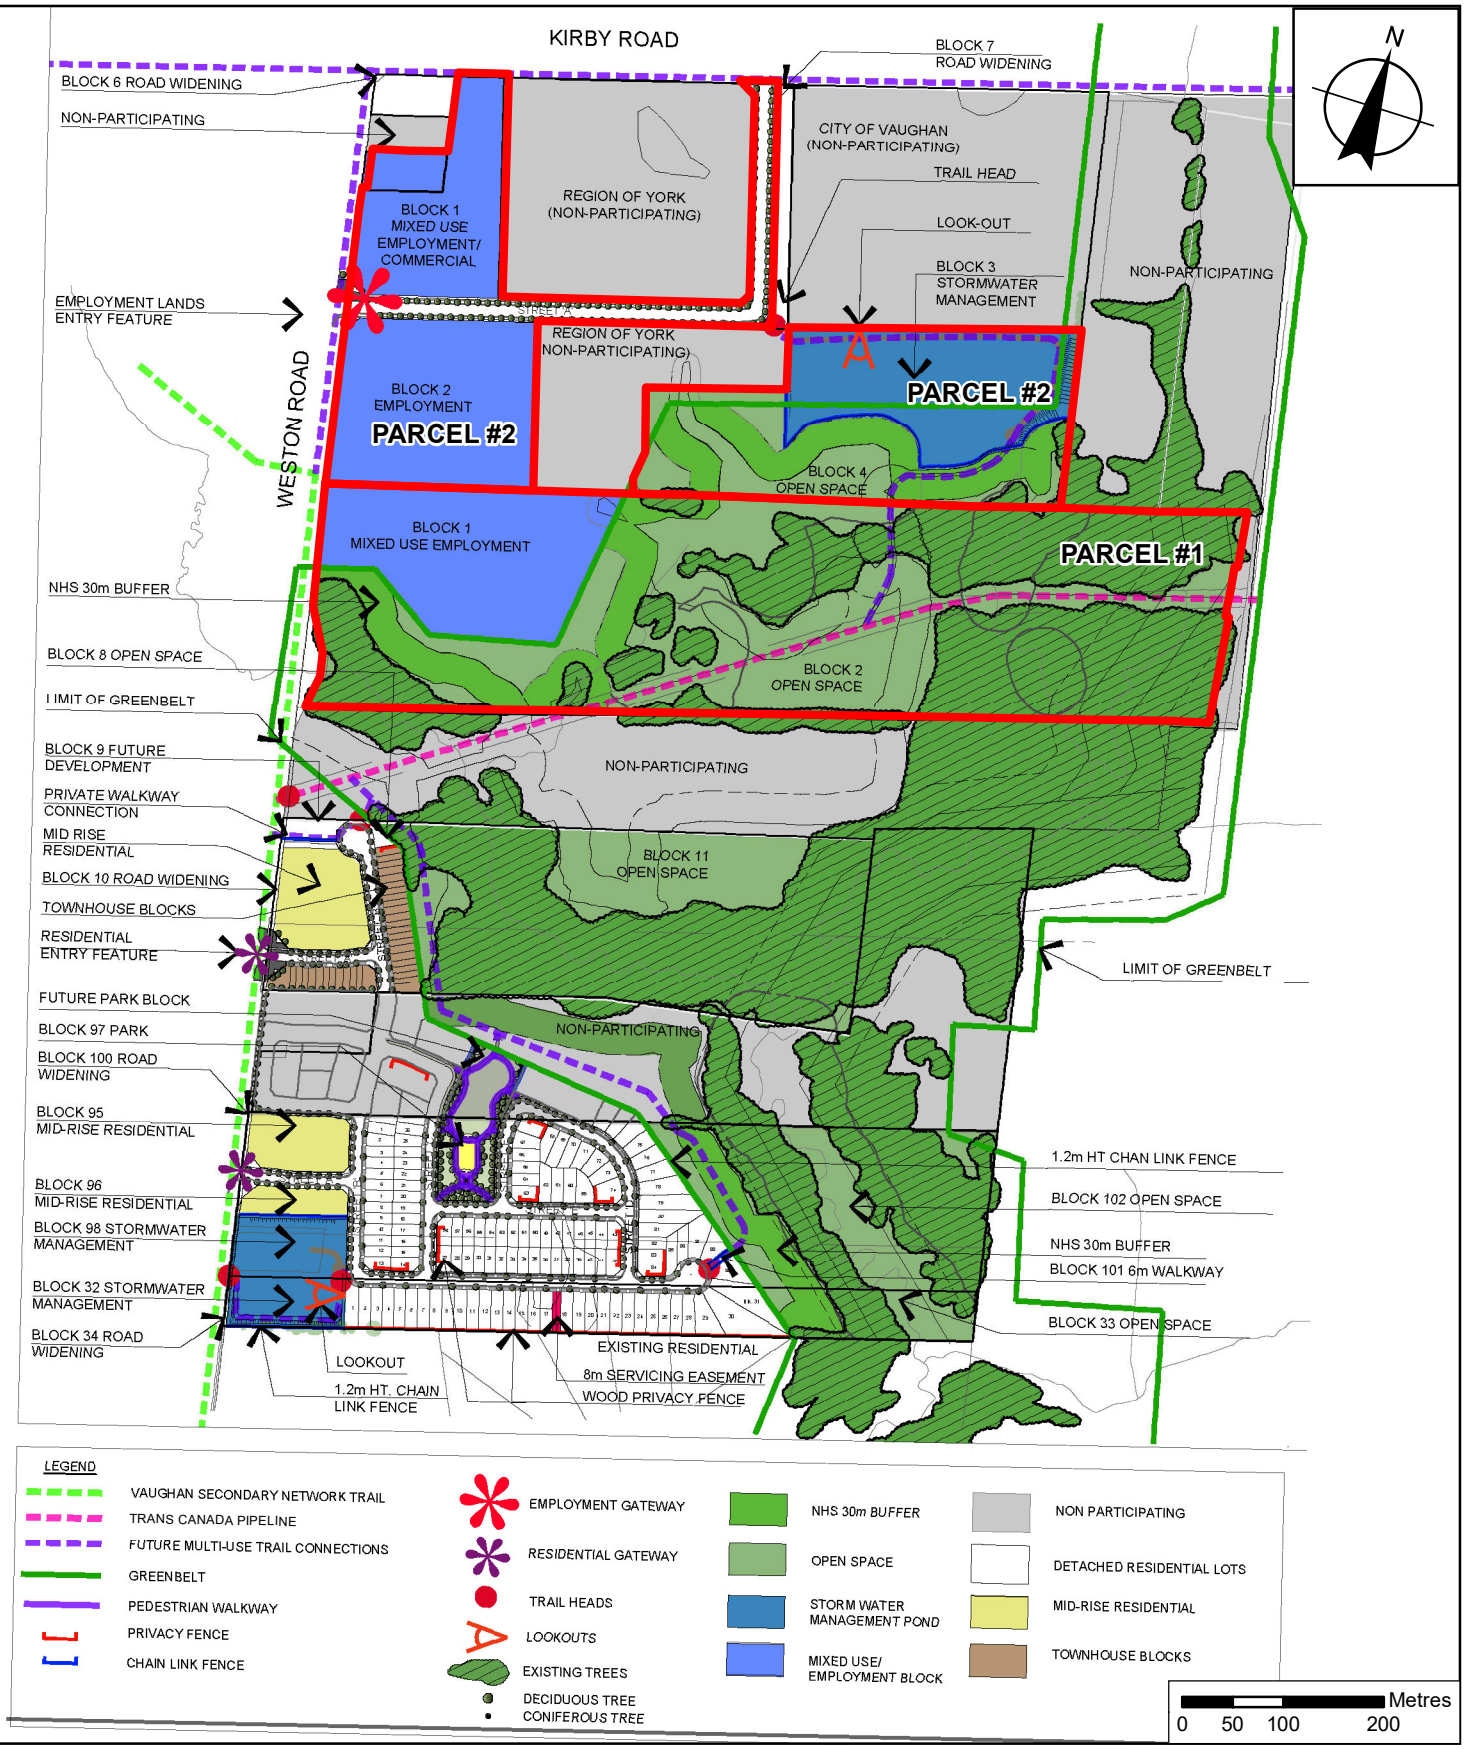

Master Landscape Plan

LOCATION:
Part of Lot 29, Concession 5
Part of 11421 & 11455 Weston Road

APPLICANT:
Weston Valley Investments (Block 34) Inc. Parcel 1
Western Point Builders Inc. Parcel 2

VAUGHAN
Development Planning

Attachment

FILE:
Parcel 1 OP.22.019 and Z.22.040
Parcel 2 OP.22.020 and Z.22.041

RELATED FILES:
19T-22V014, 19T-22V015

DATE:
February 28, 2023

3