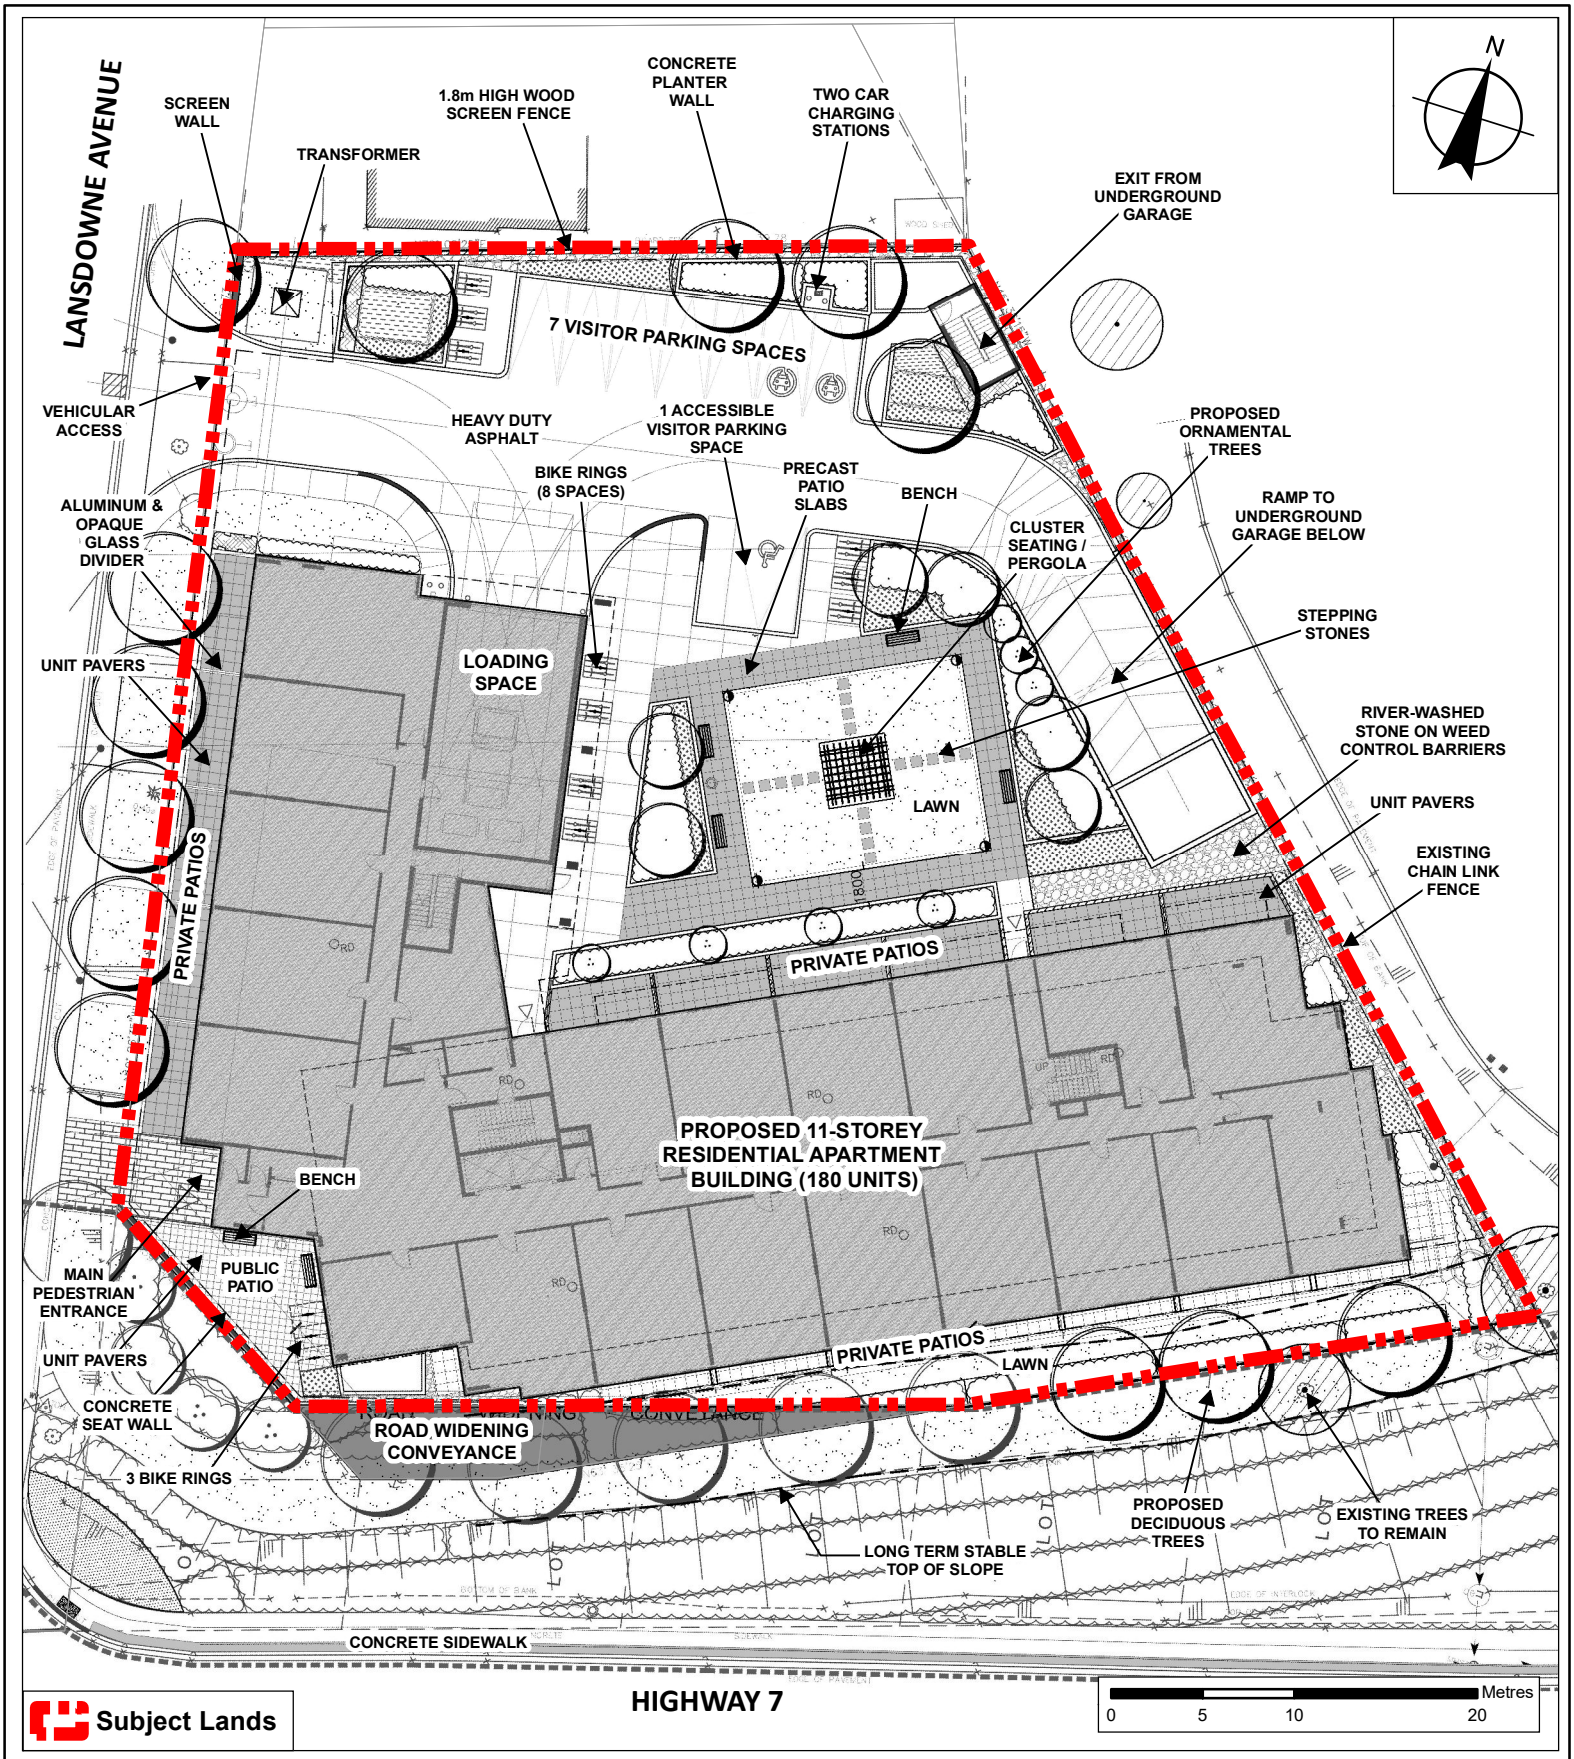

Landscape Plan

LOCATION: 11 - 27 Lansdowne Avenue
Part of Lot 6, Concession 7

APPLICANT:
Celebration Estates Inc.

VAUGHAN
Development Planning

Attachment 4

FILES: OP.22.015 and DA.13.016

DATE:
April 4, 2023