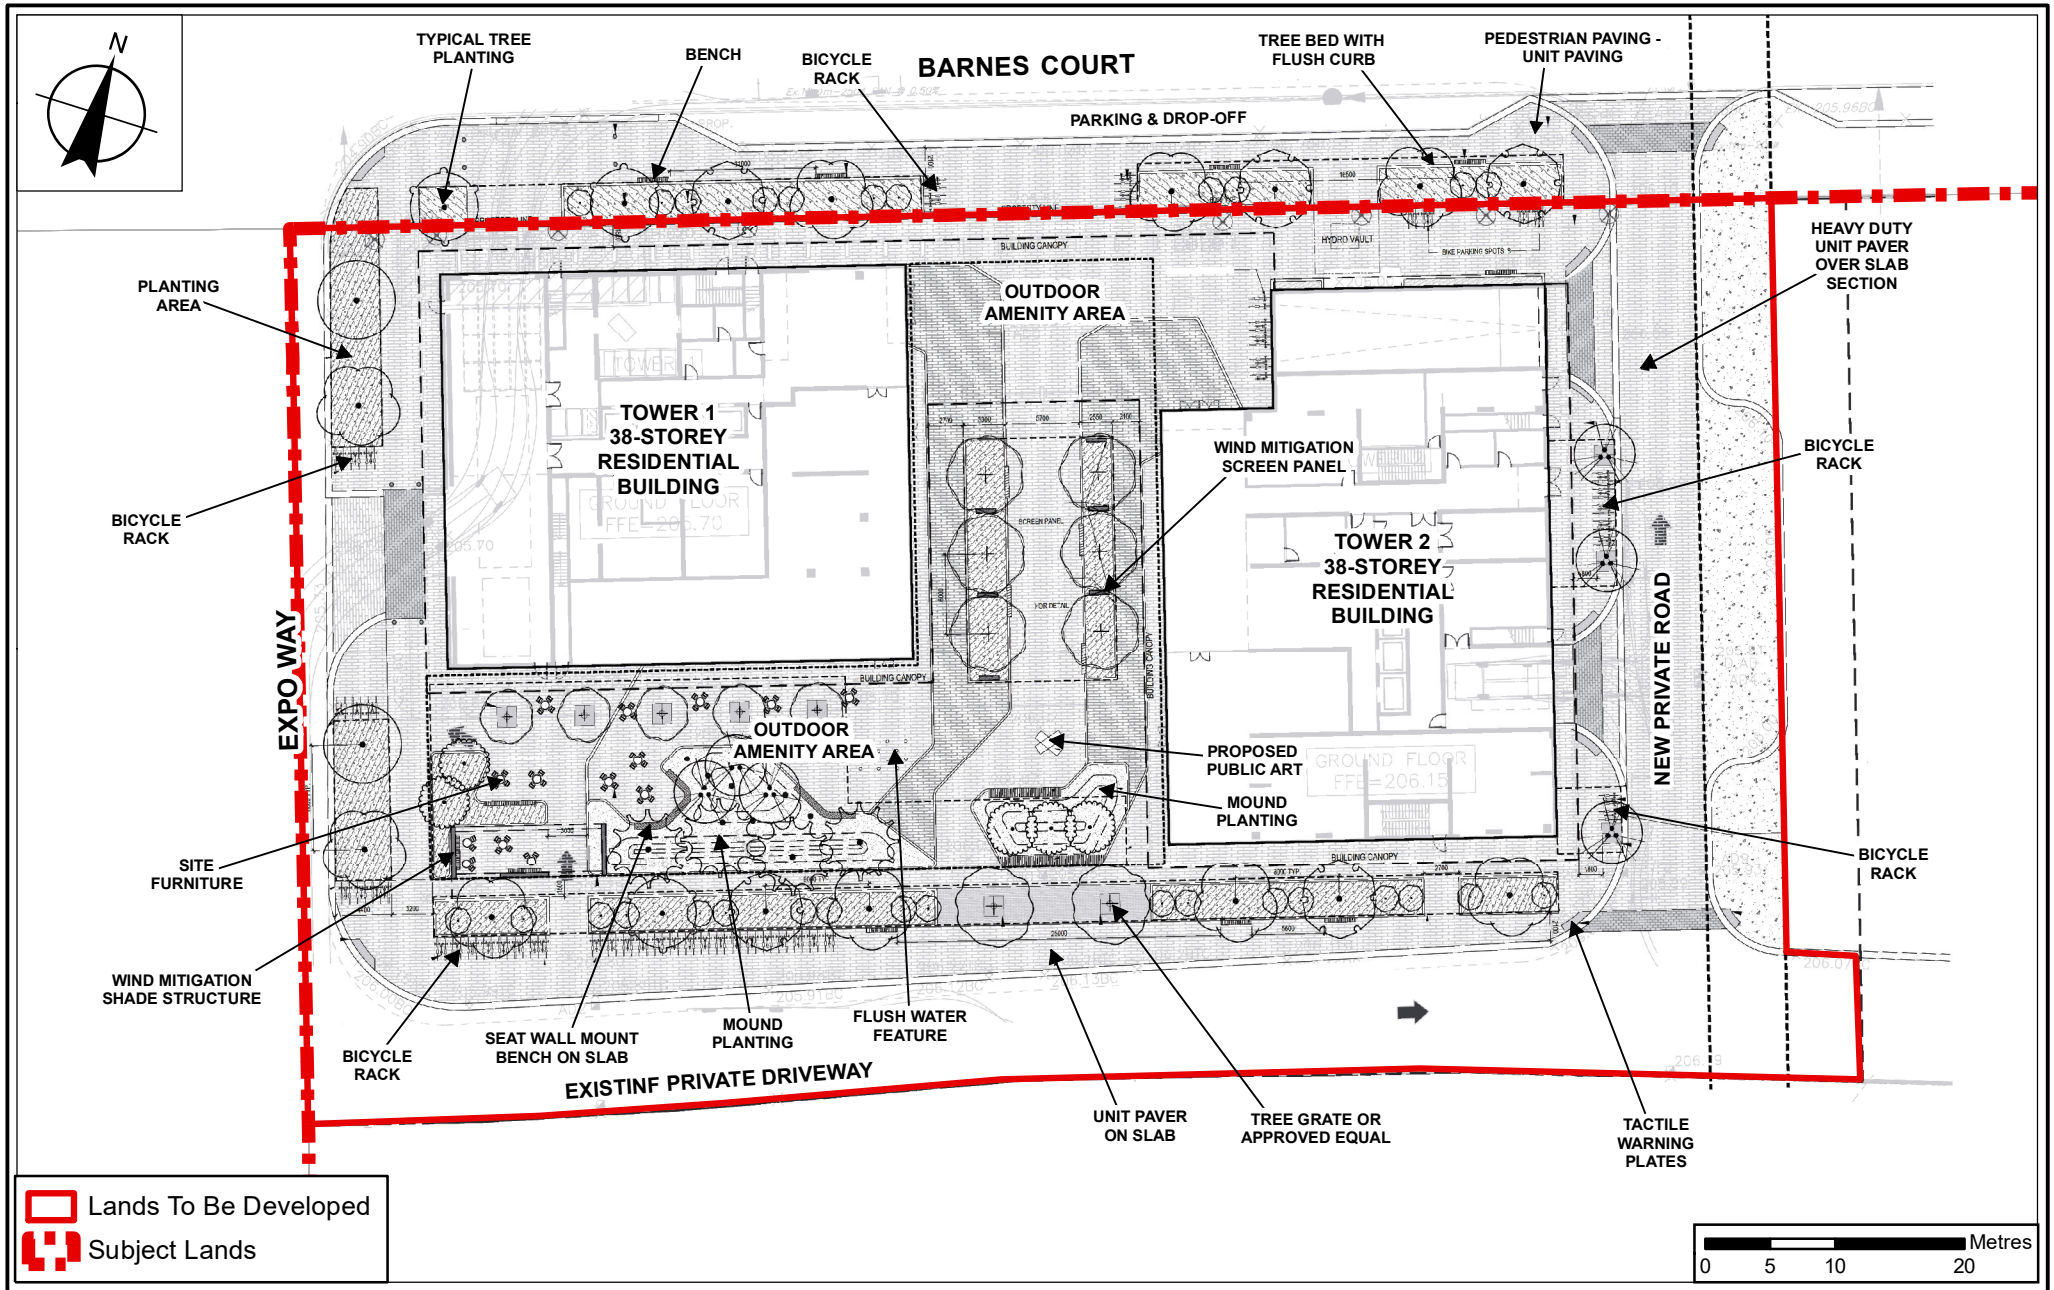

Proposed Landscape Plan

LOCATION: 2800 Highway 7
Part of Lot 6, Concession 4

APPLICANT: Hollywood Princess Convention and Banquet Centres Ltd.

VAUGHAN
Development Planning

Attachment 4

FILES:
OP.10.002 and Z.23.001
RELATED FILE:
DA.23.003
DATE:
April 4, 2023

Document Path: N:\GIS_Archive\Attachments\OP\2010-2014\OP.10.002_Z.23.001_DA.23.003\OP.10.002_DA.23.003_4_Circ_LandscapePlan.mxd
Created on: 3/8/2023