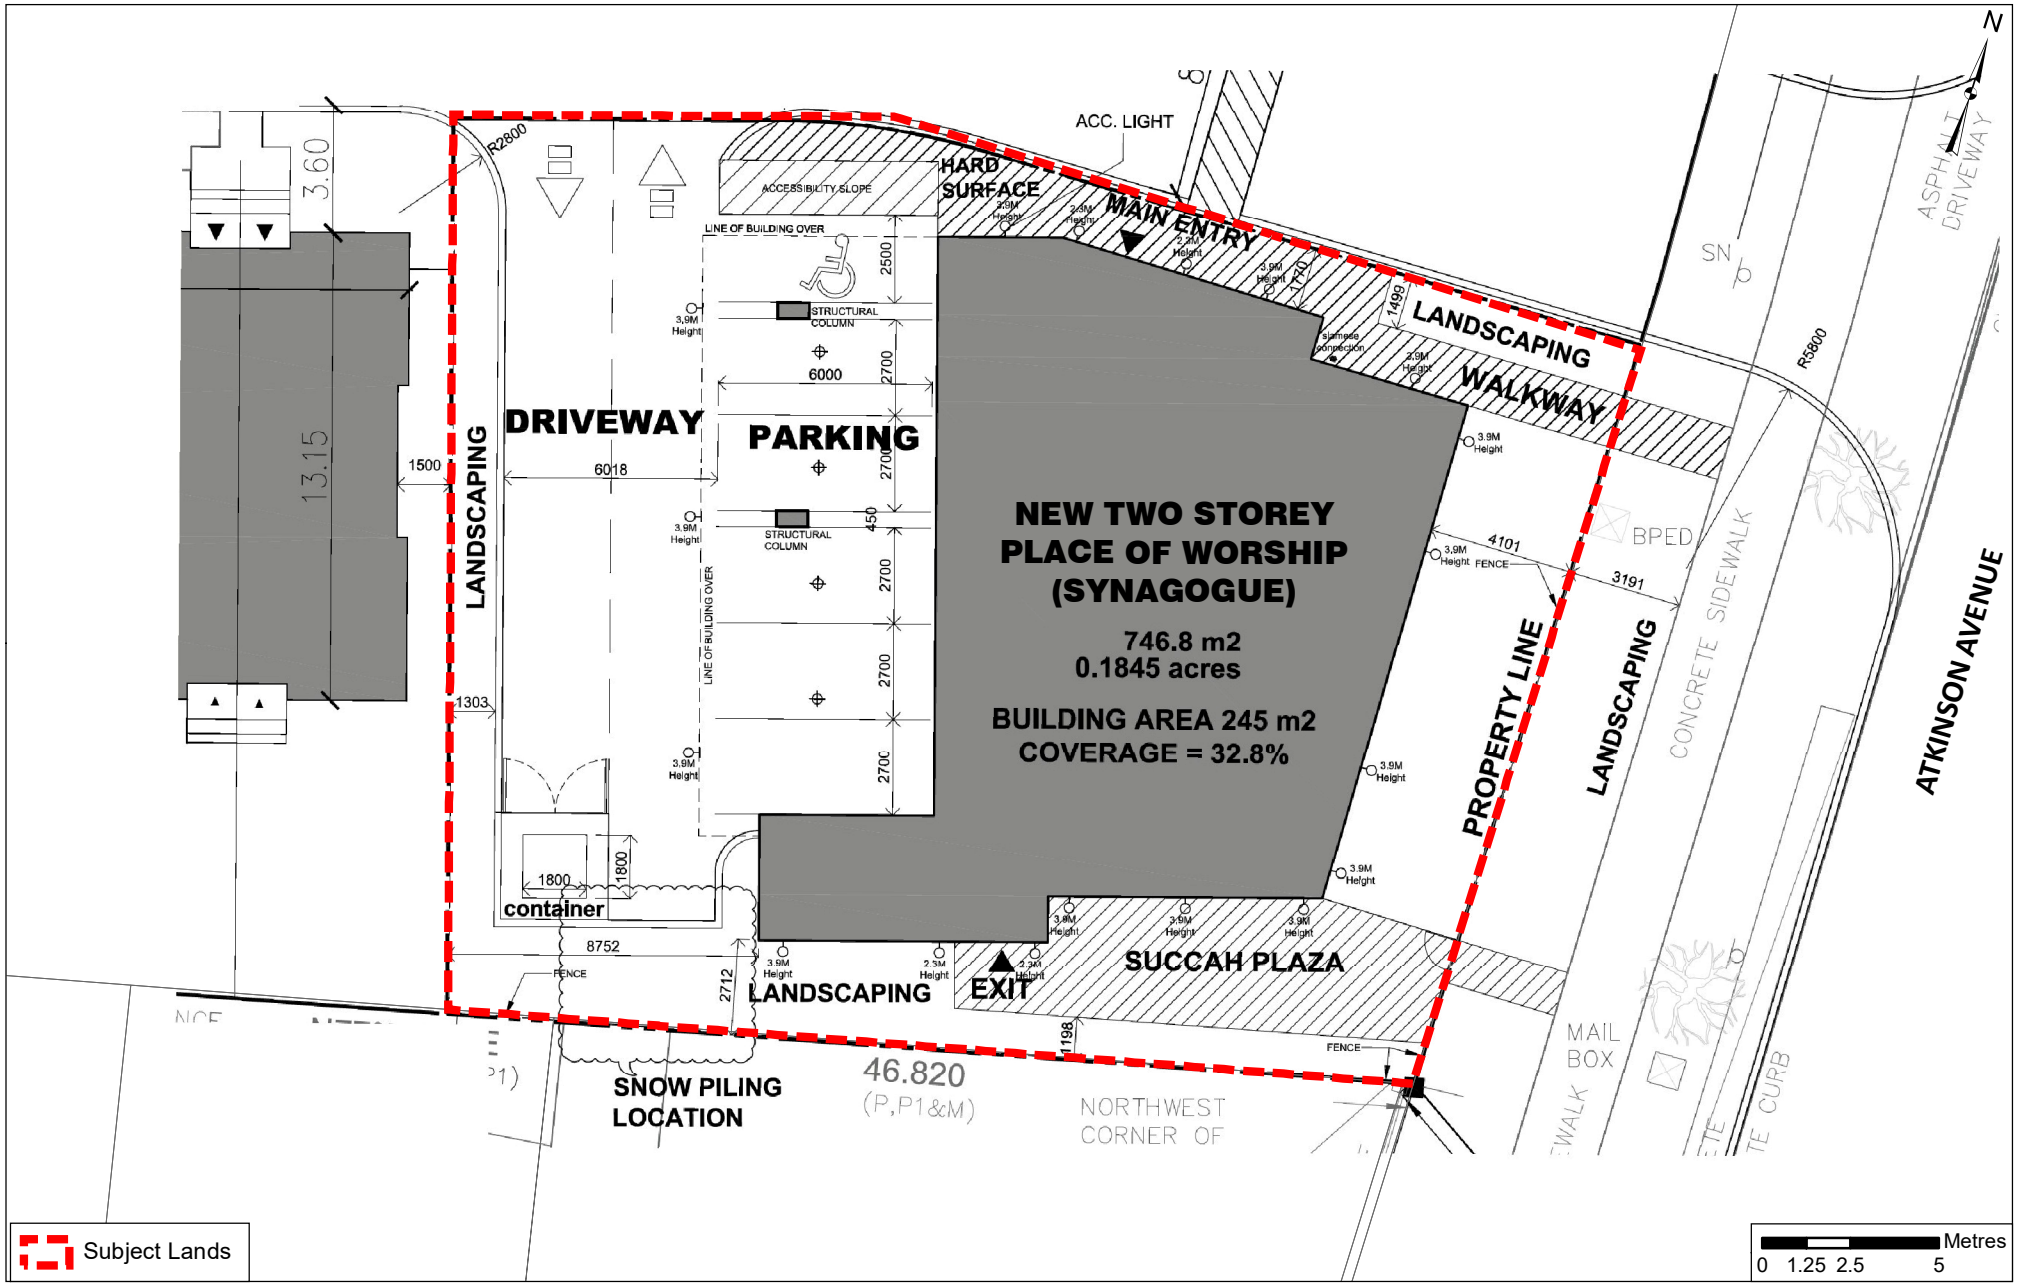

Original Development Proposal - Z.19.028

Attachment

LOCATION:
Part of Lot 31, Concession 1

APPLICANT:
300 Atkinson Inc.

VAUGHAN
Development Planning

FILE:
Z.19.028
RELATED FILE:
DA.19.081
DATE:
April 5, 2022

9

Document Path: N:\GIS_Archive\Attachments\Z\Z.19.028\Z.19.028_C_SitePlan.mxd

Created on: 1/31/2020