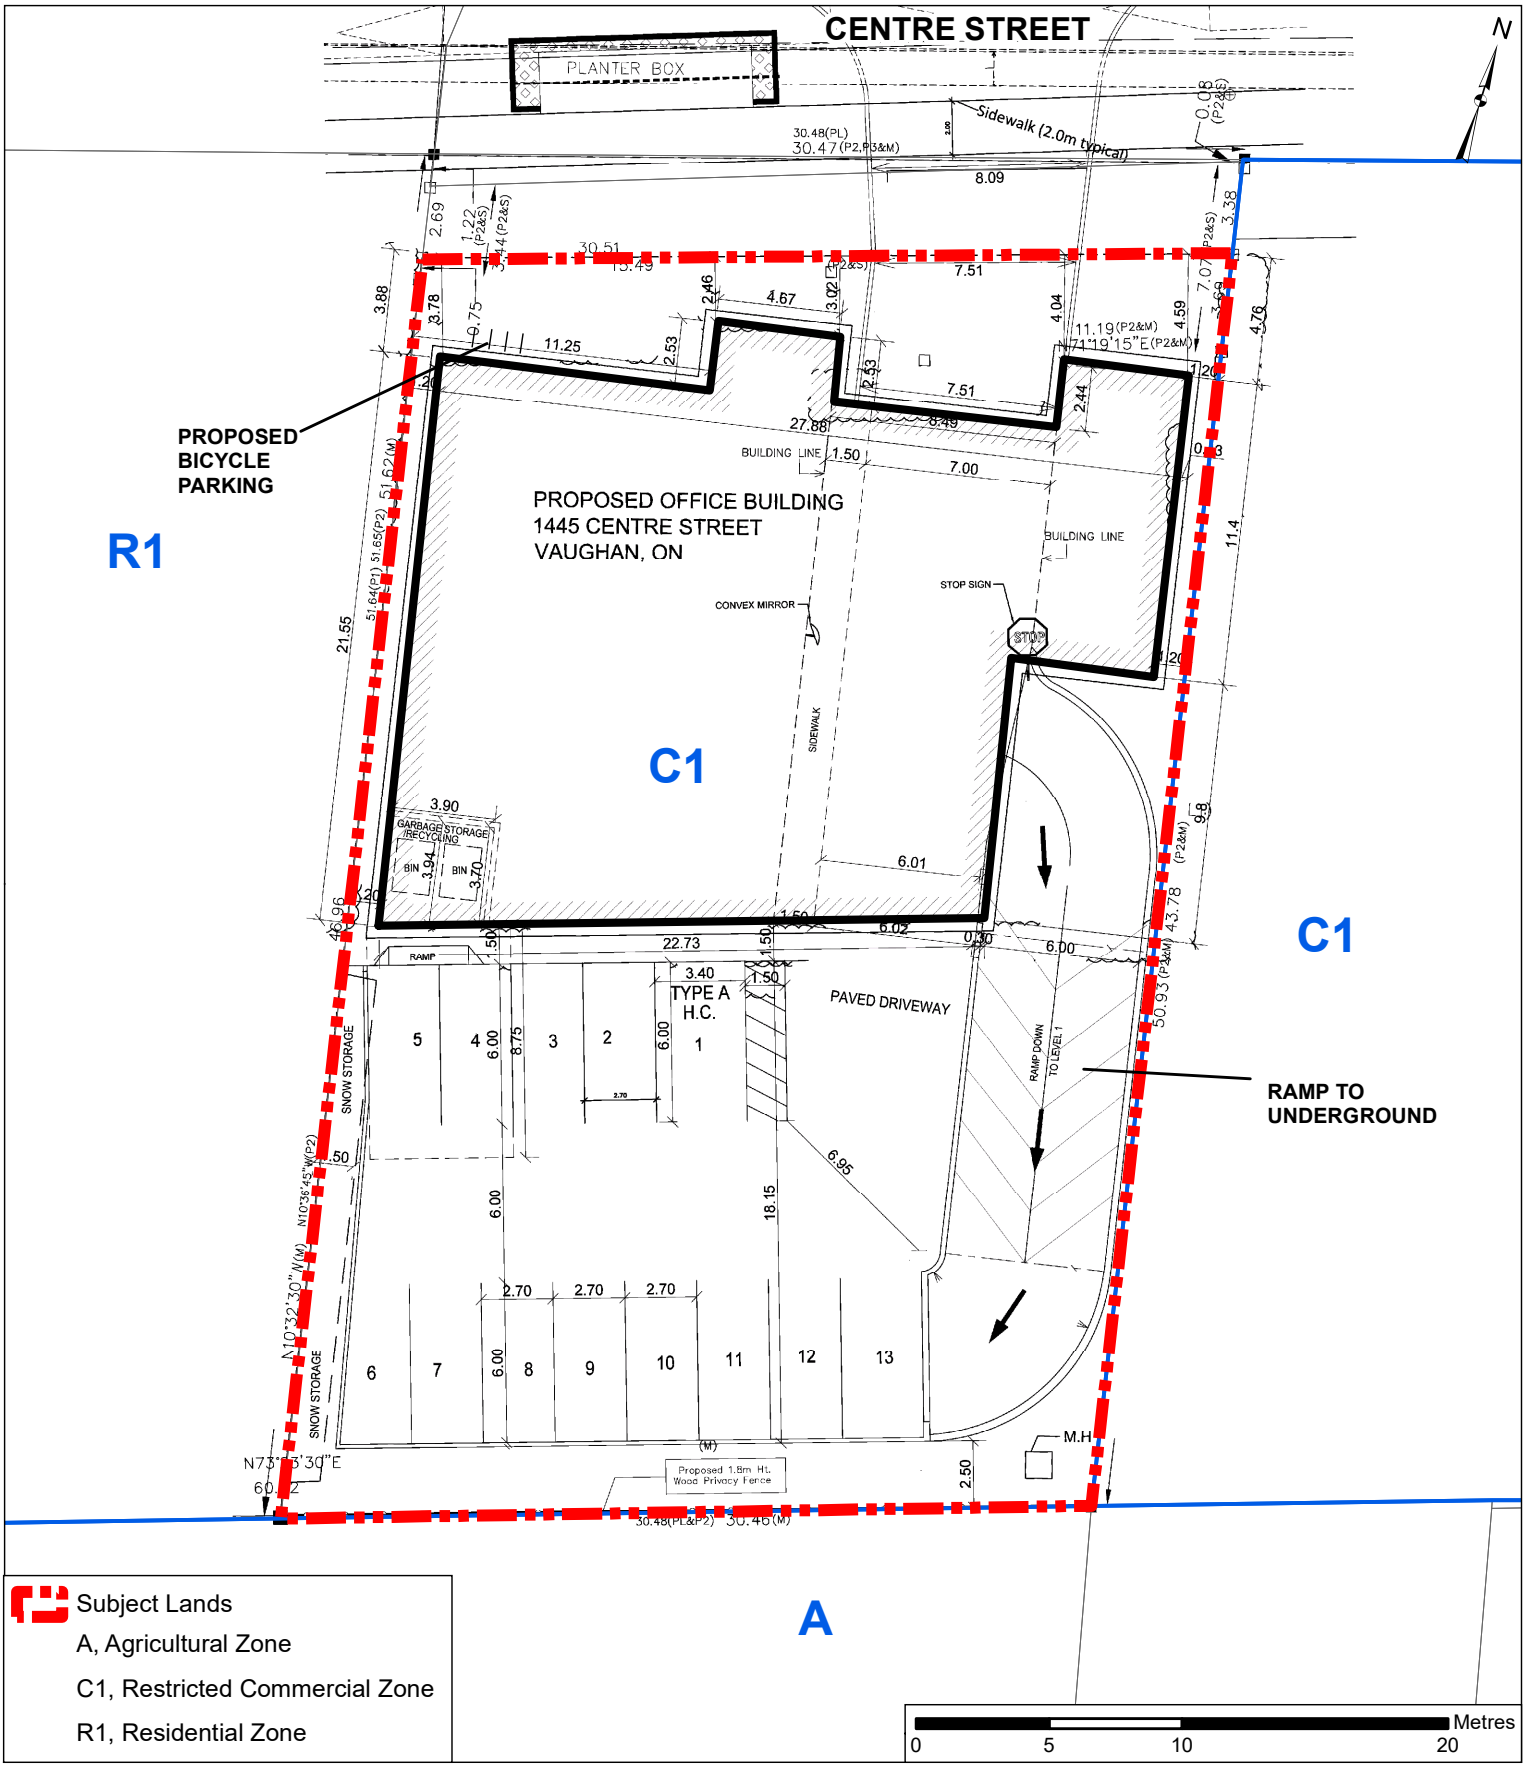

Site Plan and Proposed Zoning

LOCATION:
Part of Lot 5, Concession 2

APPLICANT:
Edward Letichever

VAUGHAN
Development Planning

Attachment

FILES:
OP.13.007,
Z.13.019, DA.13.042

DATE:
December 3, 2019

5

Document Path: N:\GIS_Archive\Attachments\DA\DA.13.042\DA.13.042_PH_SitePlan.mxd

Created on: 10/31/2019