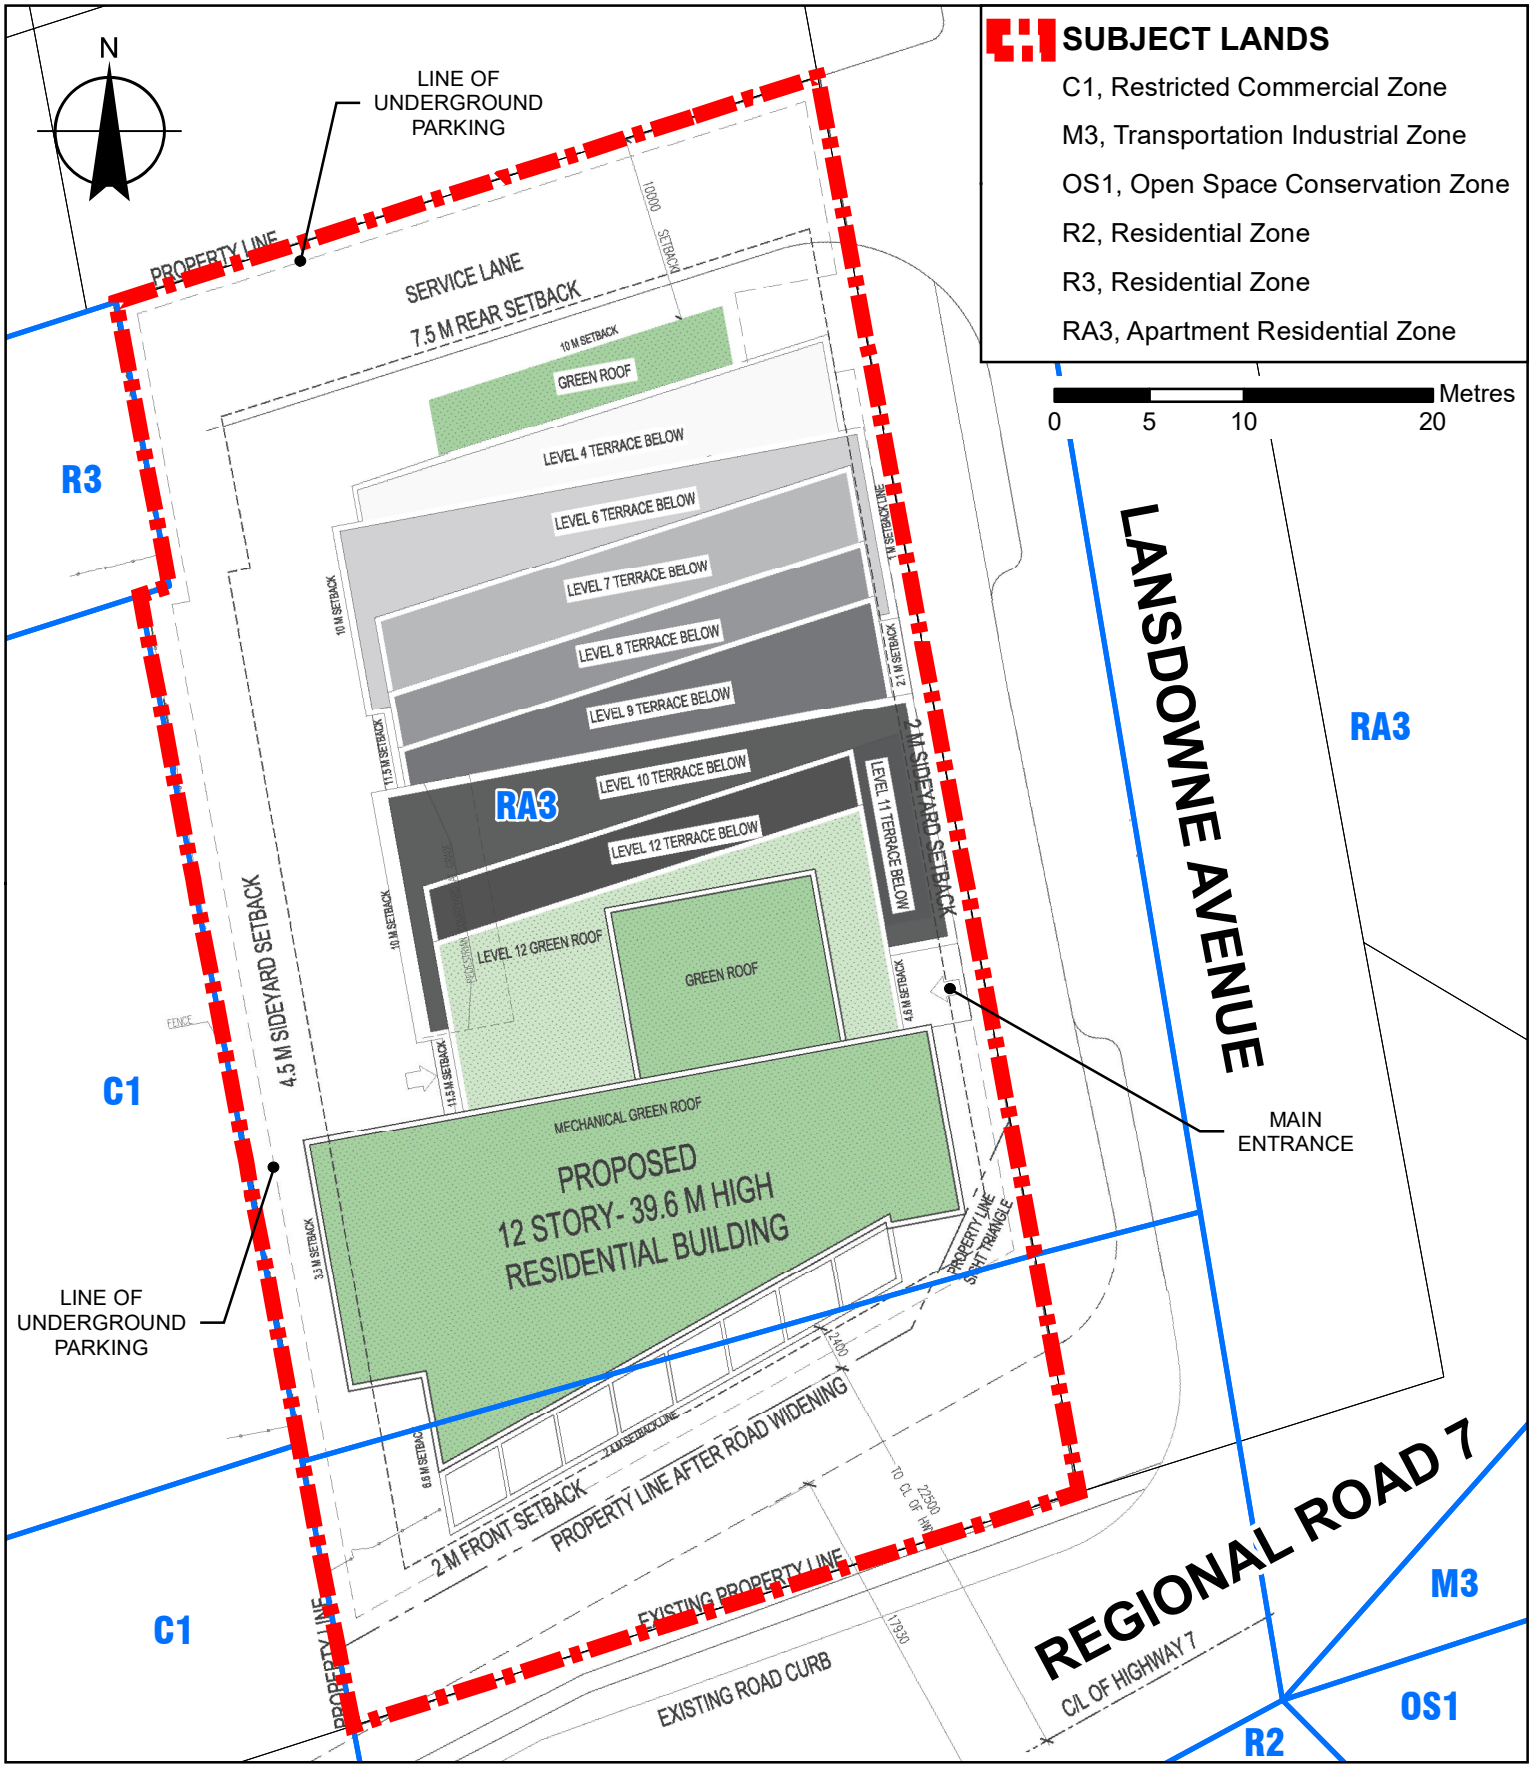

Site Plan and Proposed Zoning

Attachment 2

LOCATION:
4, 8, 14, 20 & 24 Lansdowne Avenue
Part of Lot 6, Concession 7

APPLICANT:
Avalee (Vaughan) Inc.

VAUGHAN
Development Planning

FILES:
OP.19.007 & Z.19.019

RELATED FILE:
DA.19.069

DATE:
February 4, 2020

N:\GIS_Archive\Attachments\DA\DA.19.069\DA.19.069_PH_SitePlan.mxd

Created on: 12/13/2019