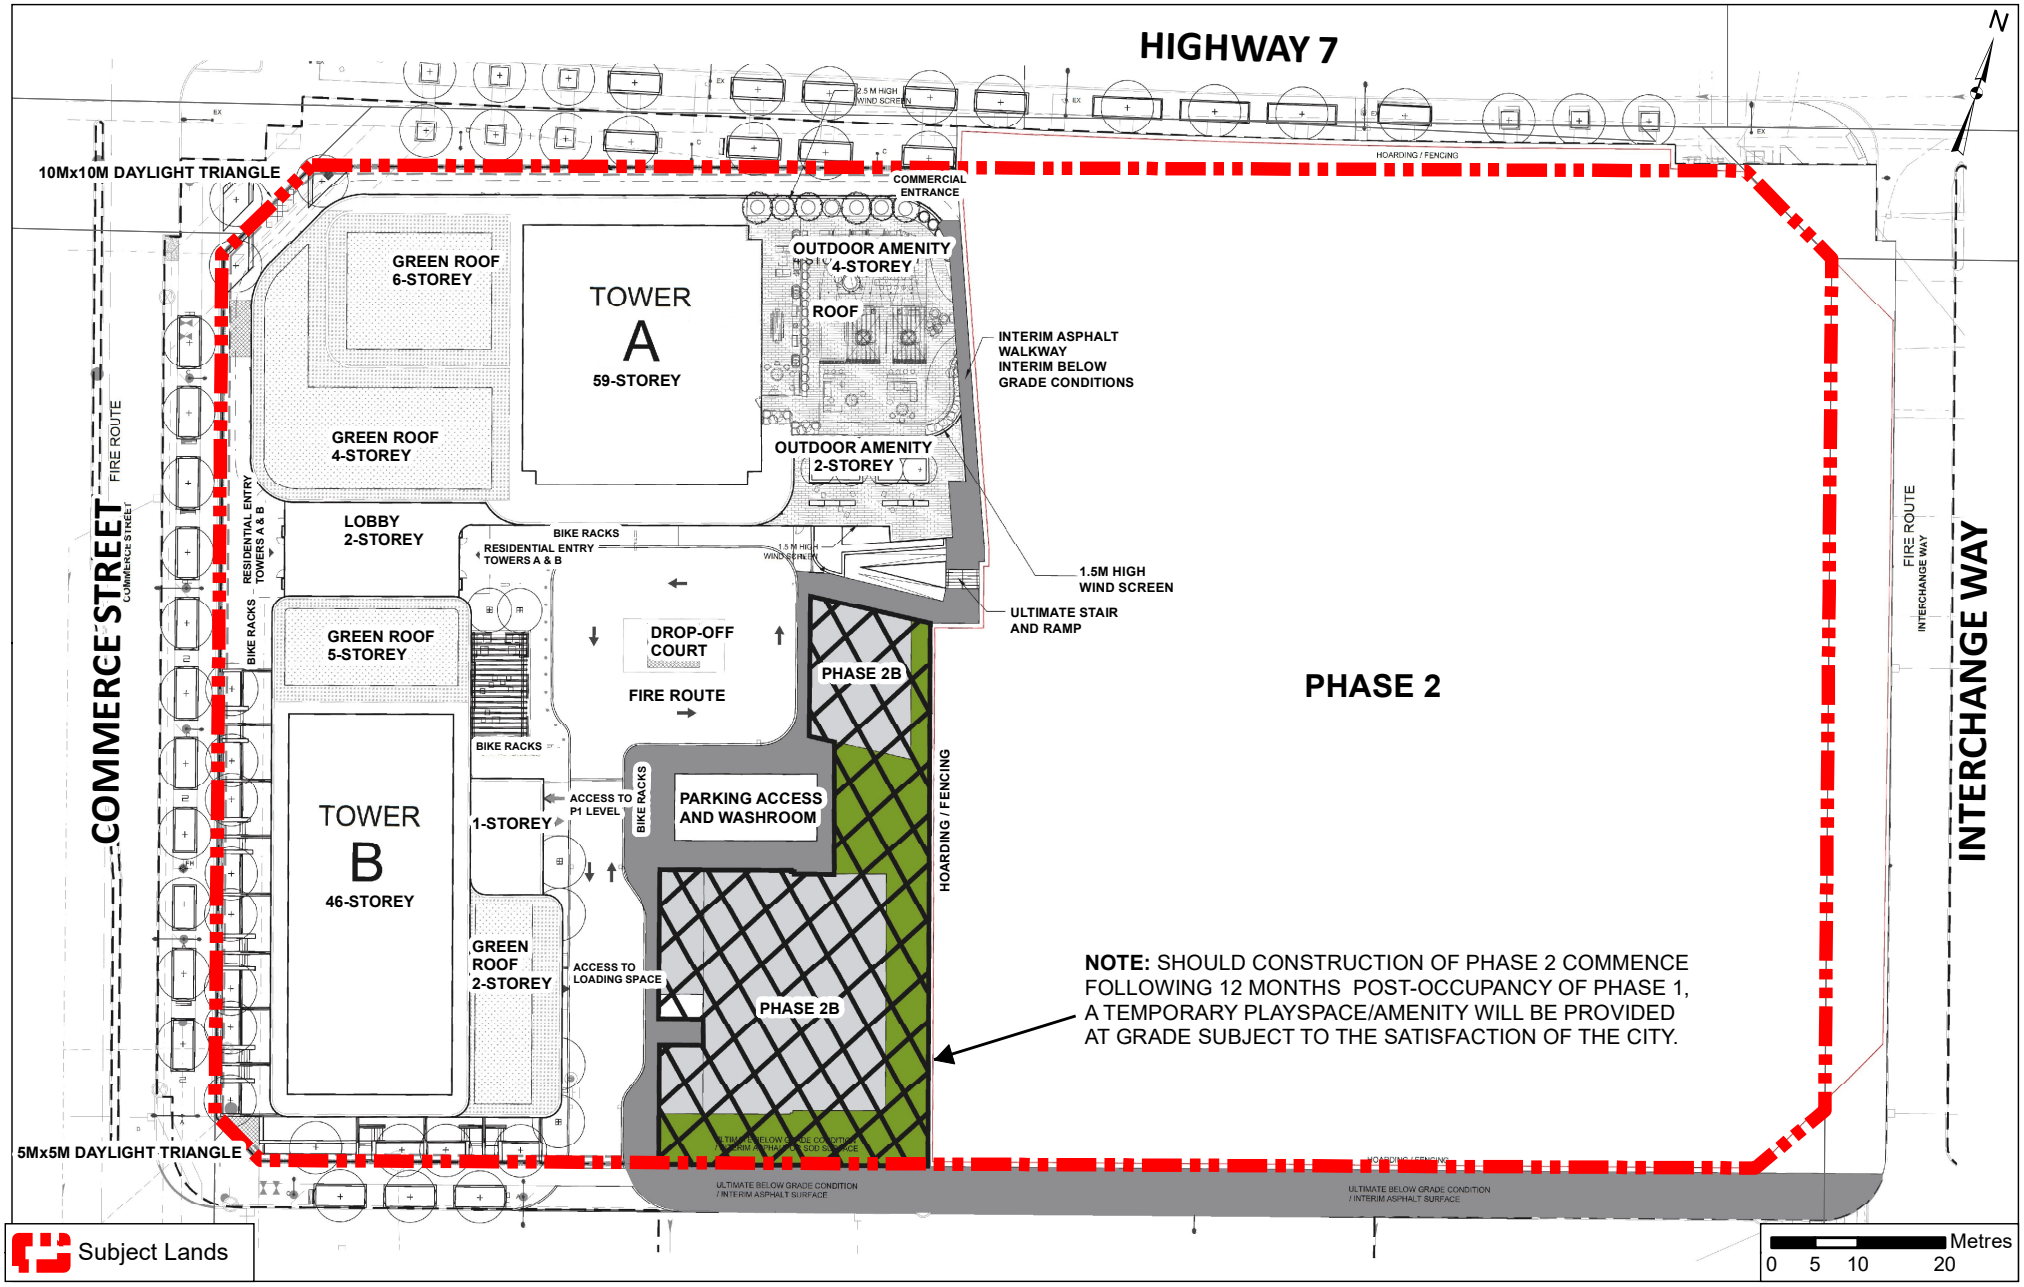

Proposed Phasing & Interim Landscape and Site Plan - Phase 1

Attachment 4

LOCATION:
Part of Lot 5, Concession 5, 3301 Regional Road 7

APPLICANT:
2748355 Canada Inc.

VAUGHAN
Development Planning

FILE:
OP.19.006, Z.19.017 and DA.18.075

DATE:
June 9, 2020

Document Path: N:\GIS_Archive\Attachments\OP\2015-2019\OP.19.006\OP.19.006_CW_PhasingPlans.mxd

Created on: 5/11/2020