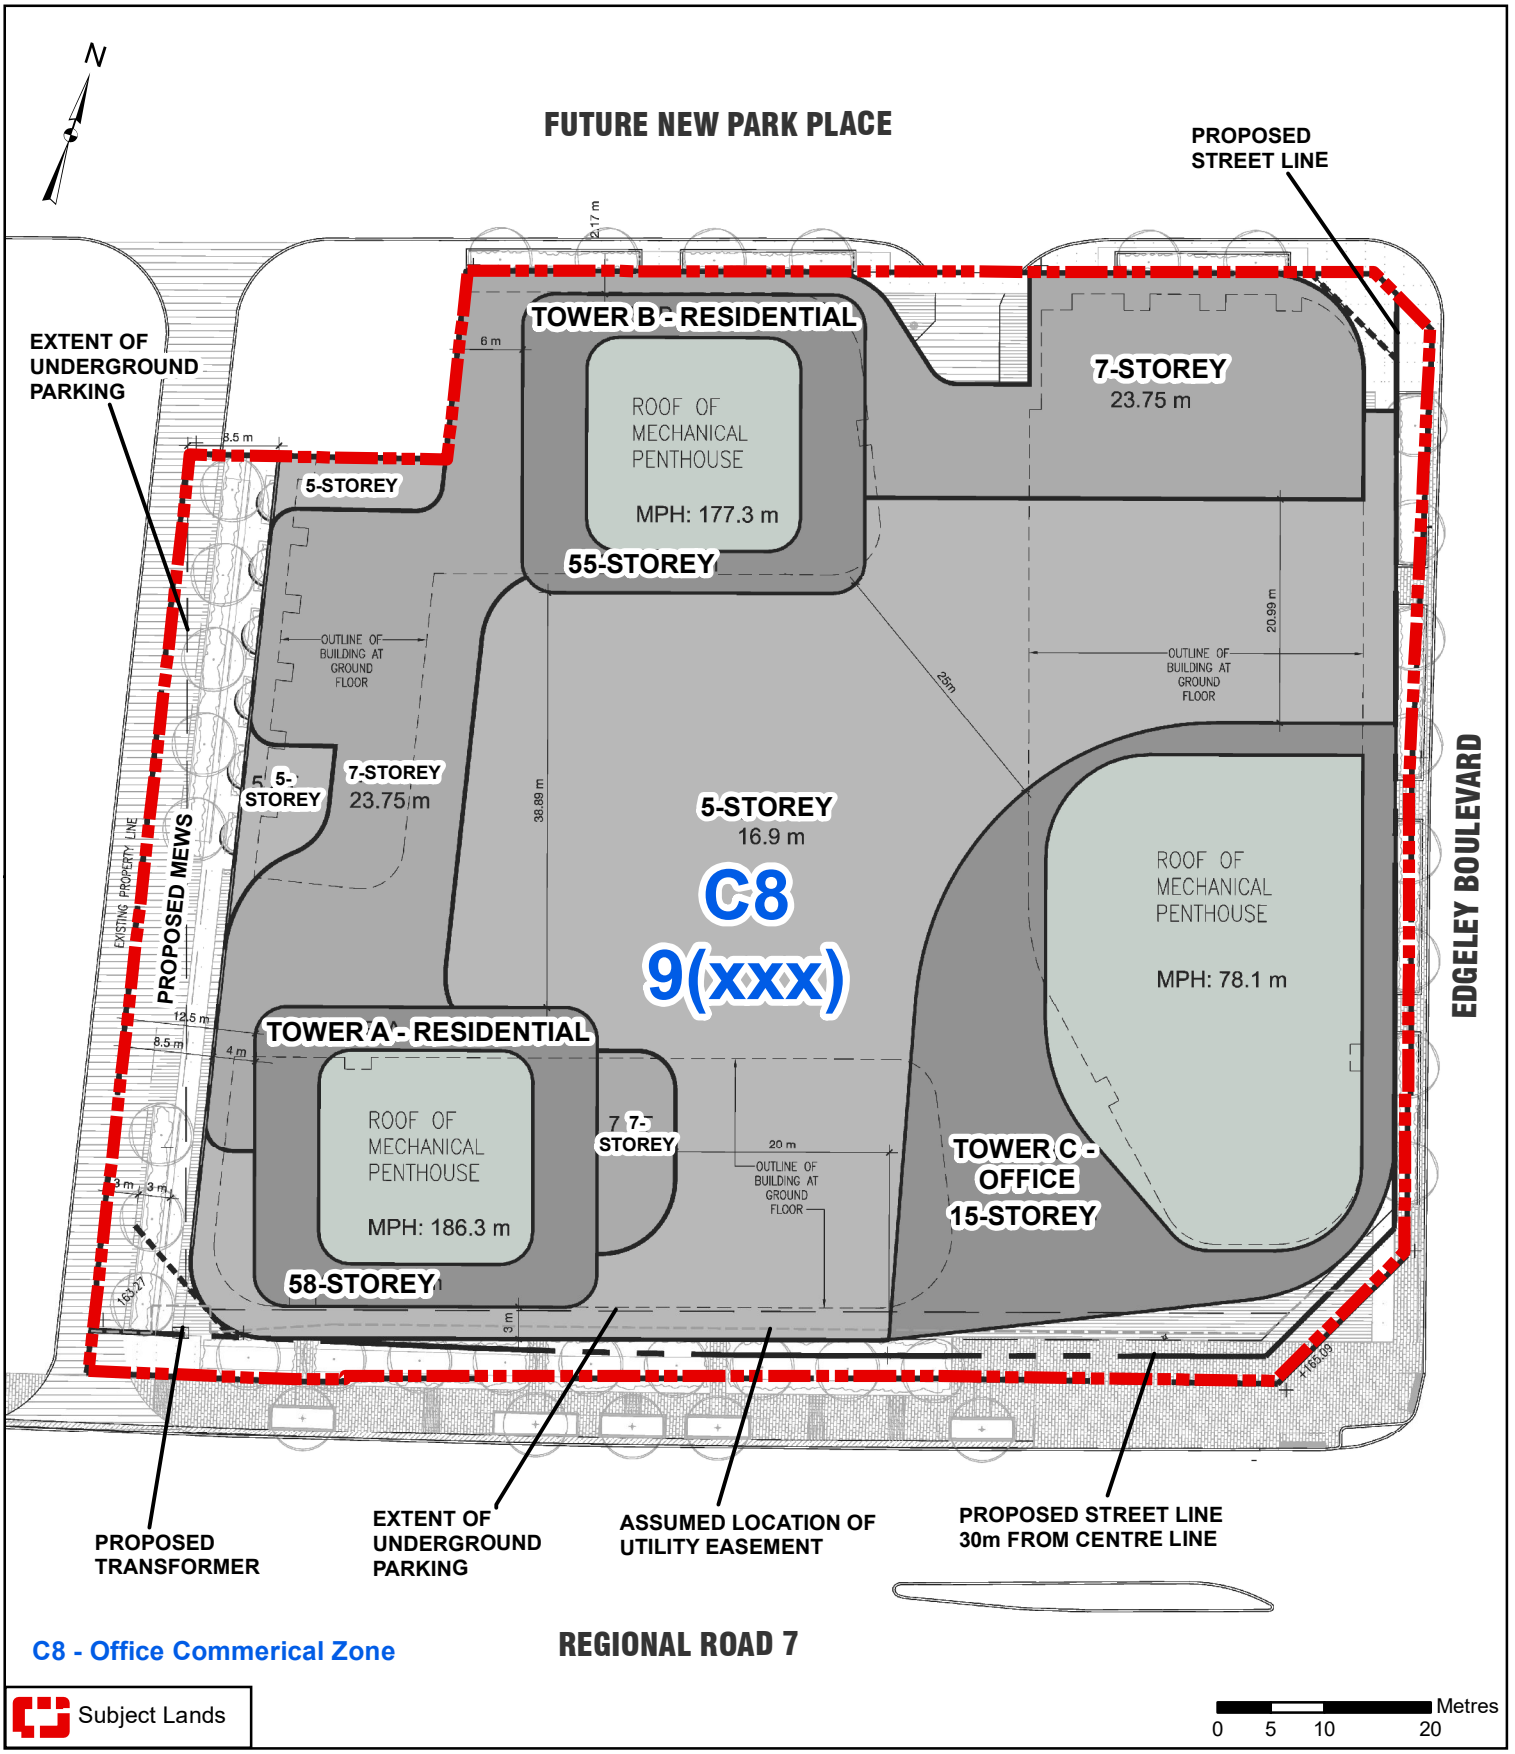

Conceptual Site Plan and Proposed Zoning

Location:
Part of Lot 6, Concession 5;
3300 Regional Road 7

Applicant: 1042710 Ontario Limited

VAUGHAN
Development Planning Department

Attachment

FILES:
OP.19.010 &
Z.19.025

DATE: February 4, 2020

2

N:\GIS_Archive\Attachments\OP\OP.19.010_Z.19.025\OP.19.010_Z.19.025_SitePlan.mxd

Created on: 12/5/2019