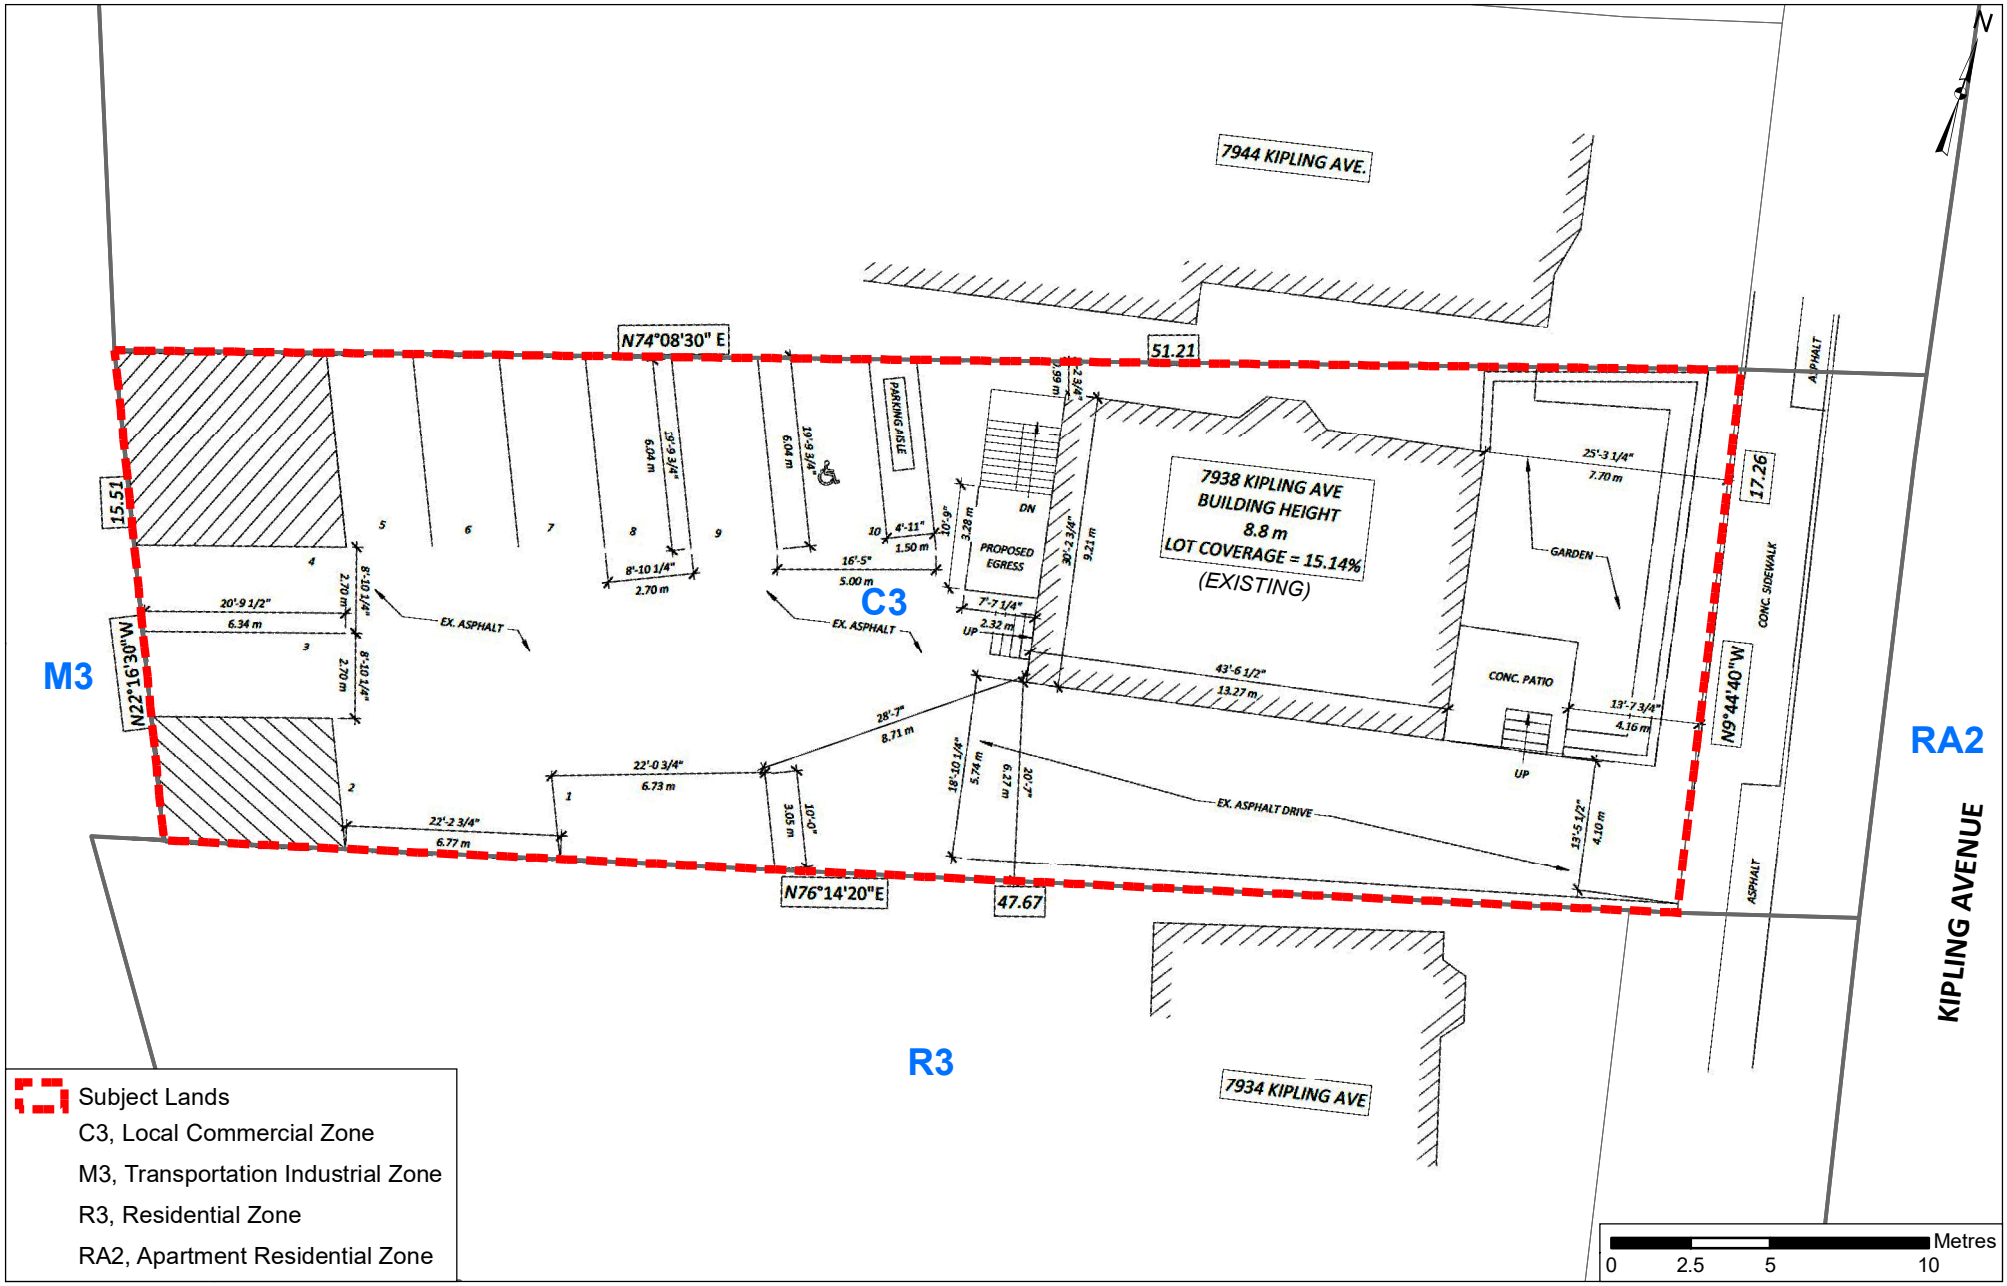

Site Plan and Zoning

Attachment

LOCATION:
Part of Lot 7, Concession 8,
7938 Kipling Avenue

APPLICANT:
National Capital Financial Inc.

VAUGHAN
Development Planning

FILE:
Z.19.005
RELATED FILE:
DA.19.065
DATE:
December 3, 2019

2

Document Path: N:\GIS_Archive\Attachments\Z\Z.19.005\Z.19.005_C_SitePlan.mxd

Created on: 10/23/2019