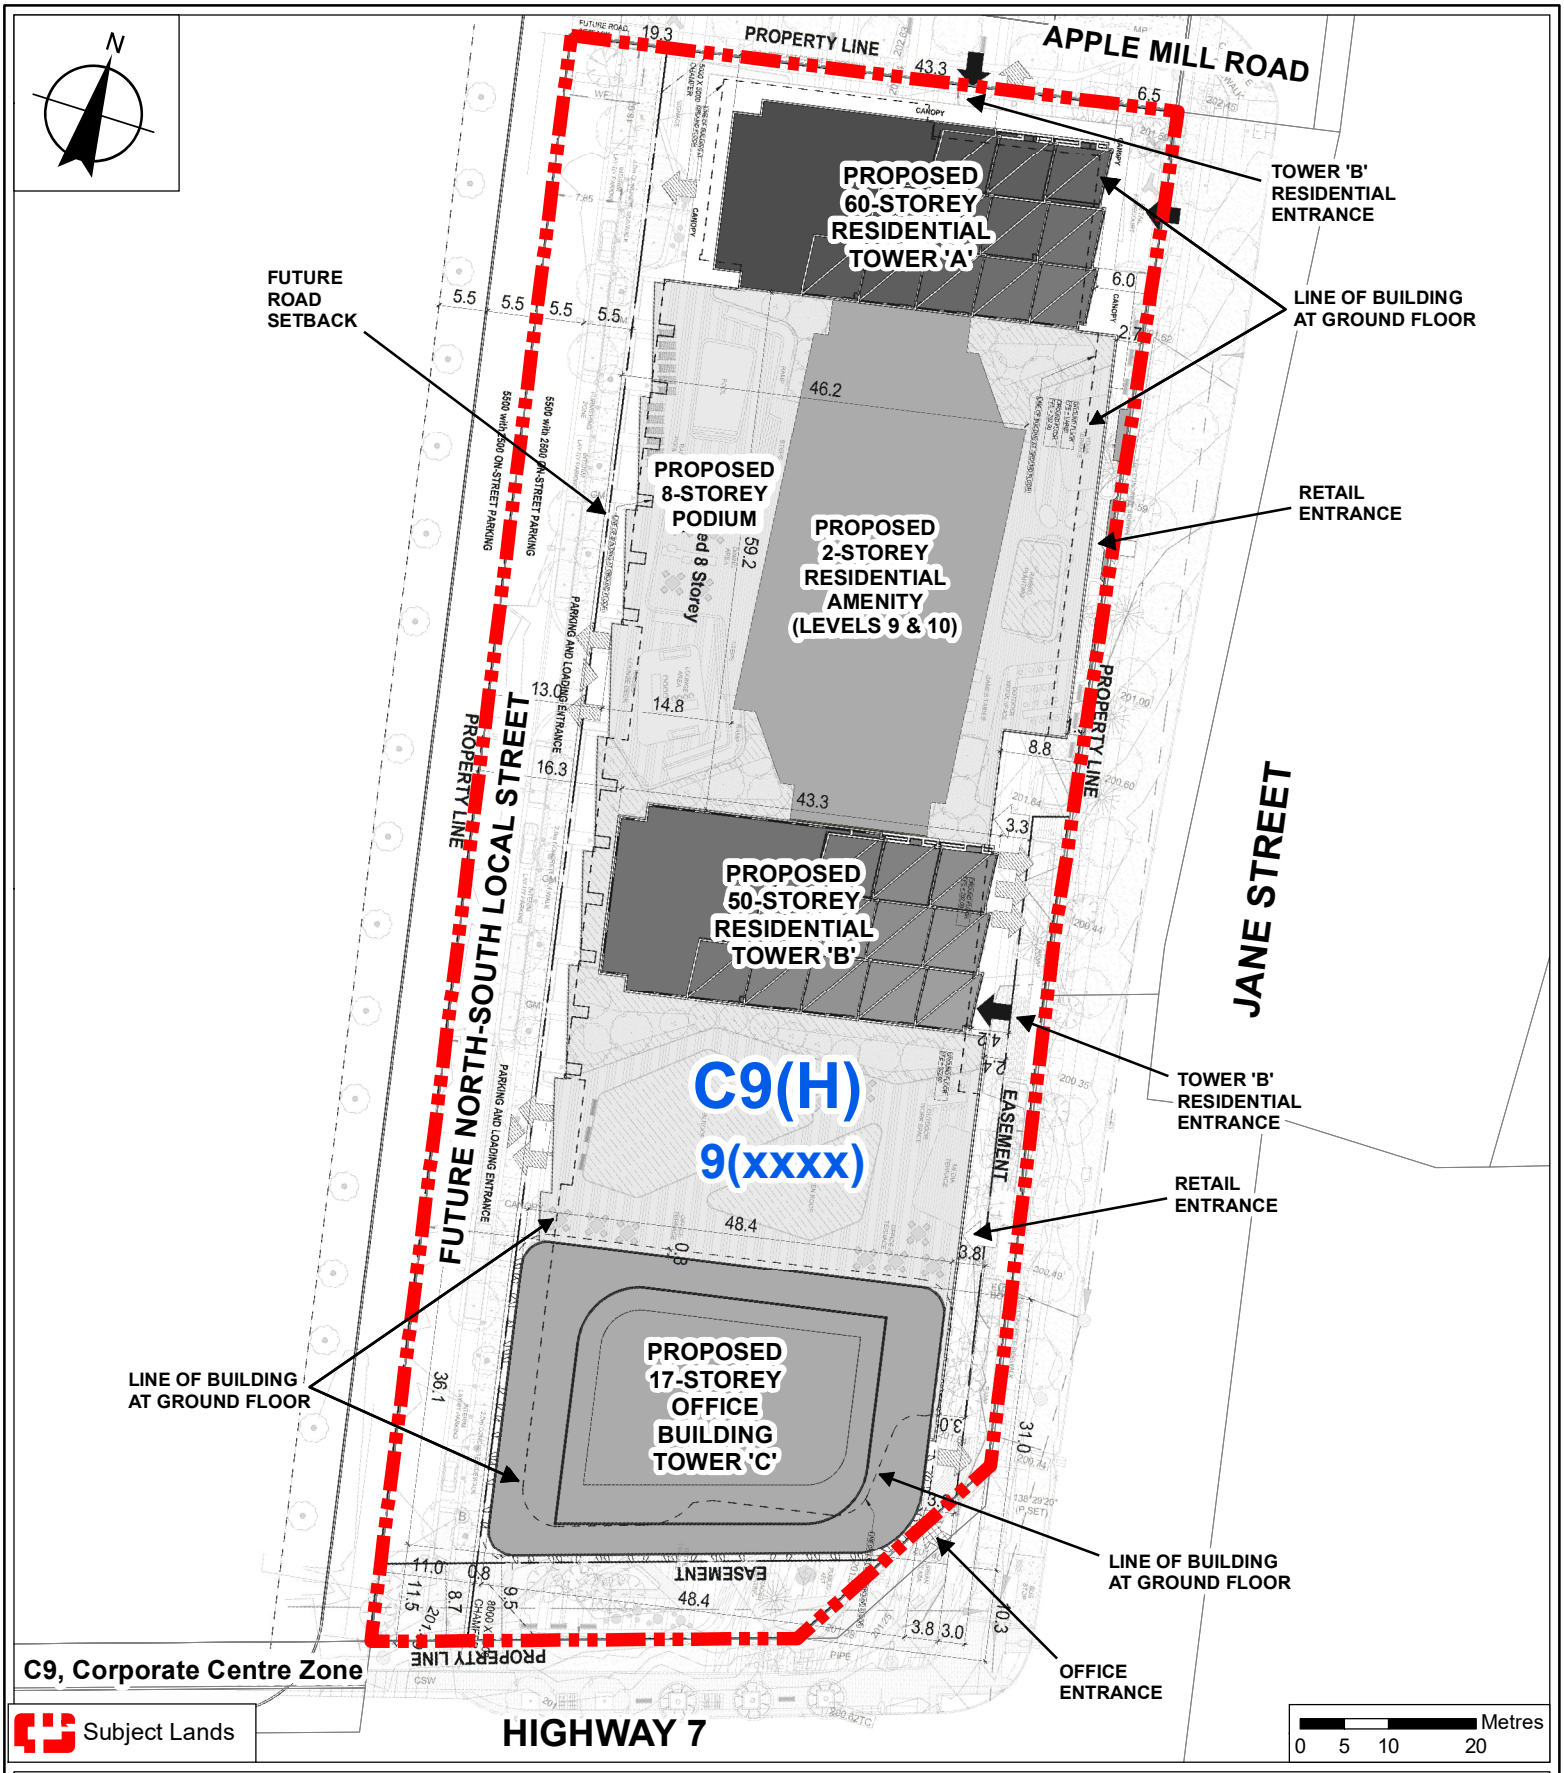

Proposed Site Plan & Rezoning

LOCATION:
Part of Lot 6, Concession 5; 7800 Jane Street

APPLICANT: Metrus (Terra) Properties Inc.

VAUGHAN
Development Planning

Attachment 2

FILES: Z.20.008, OP.20.003 and 19T-20V002

DATE:
July 13, 2020