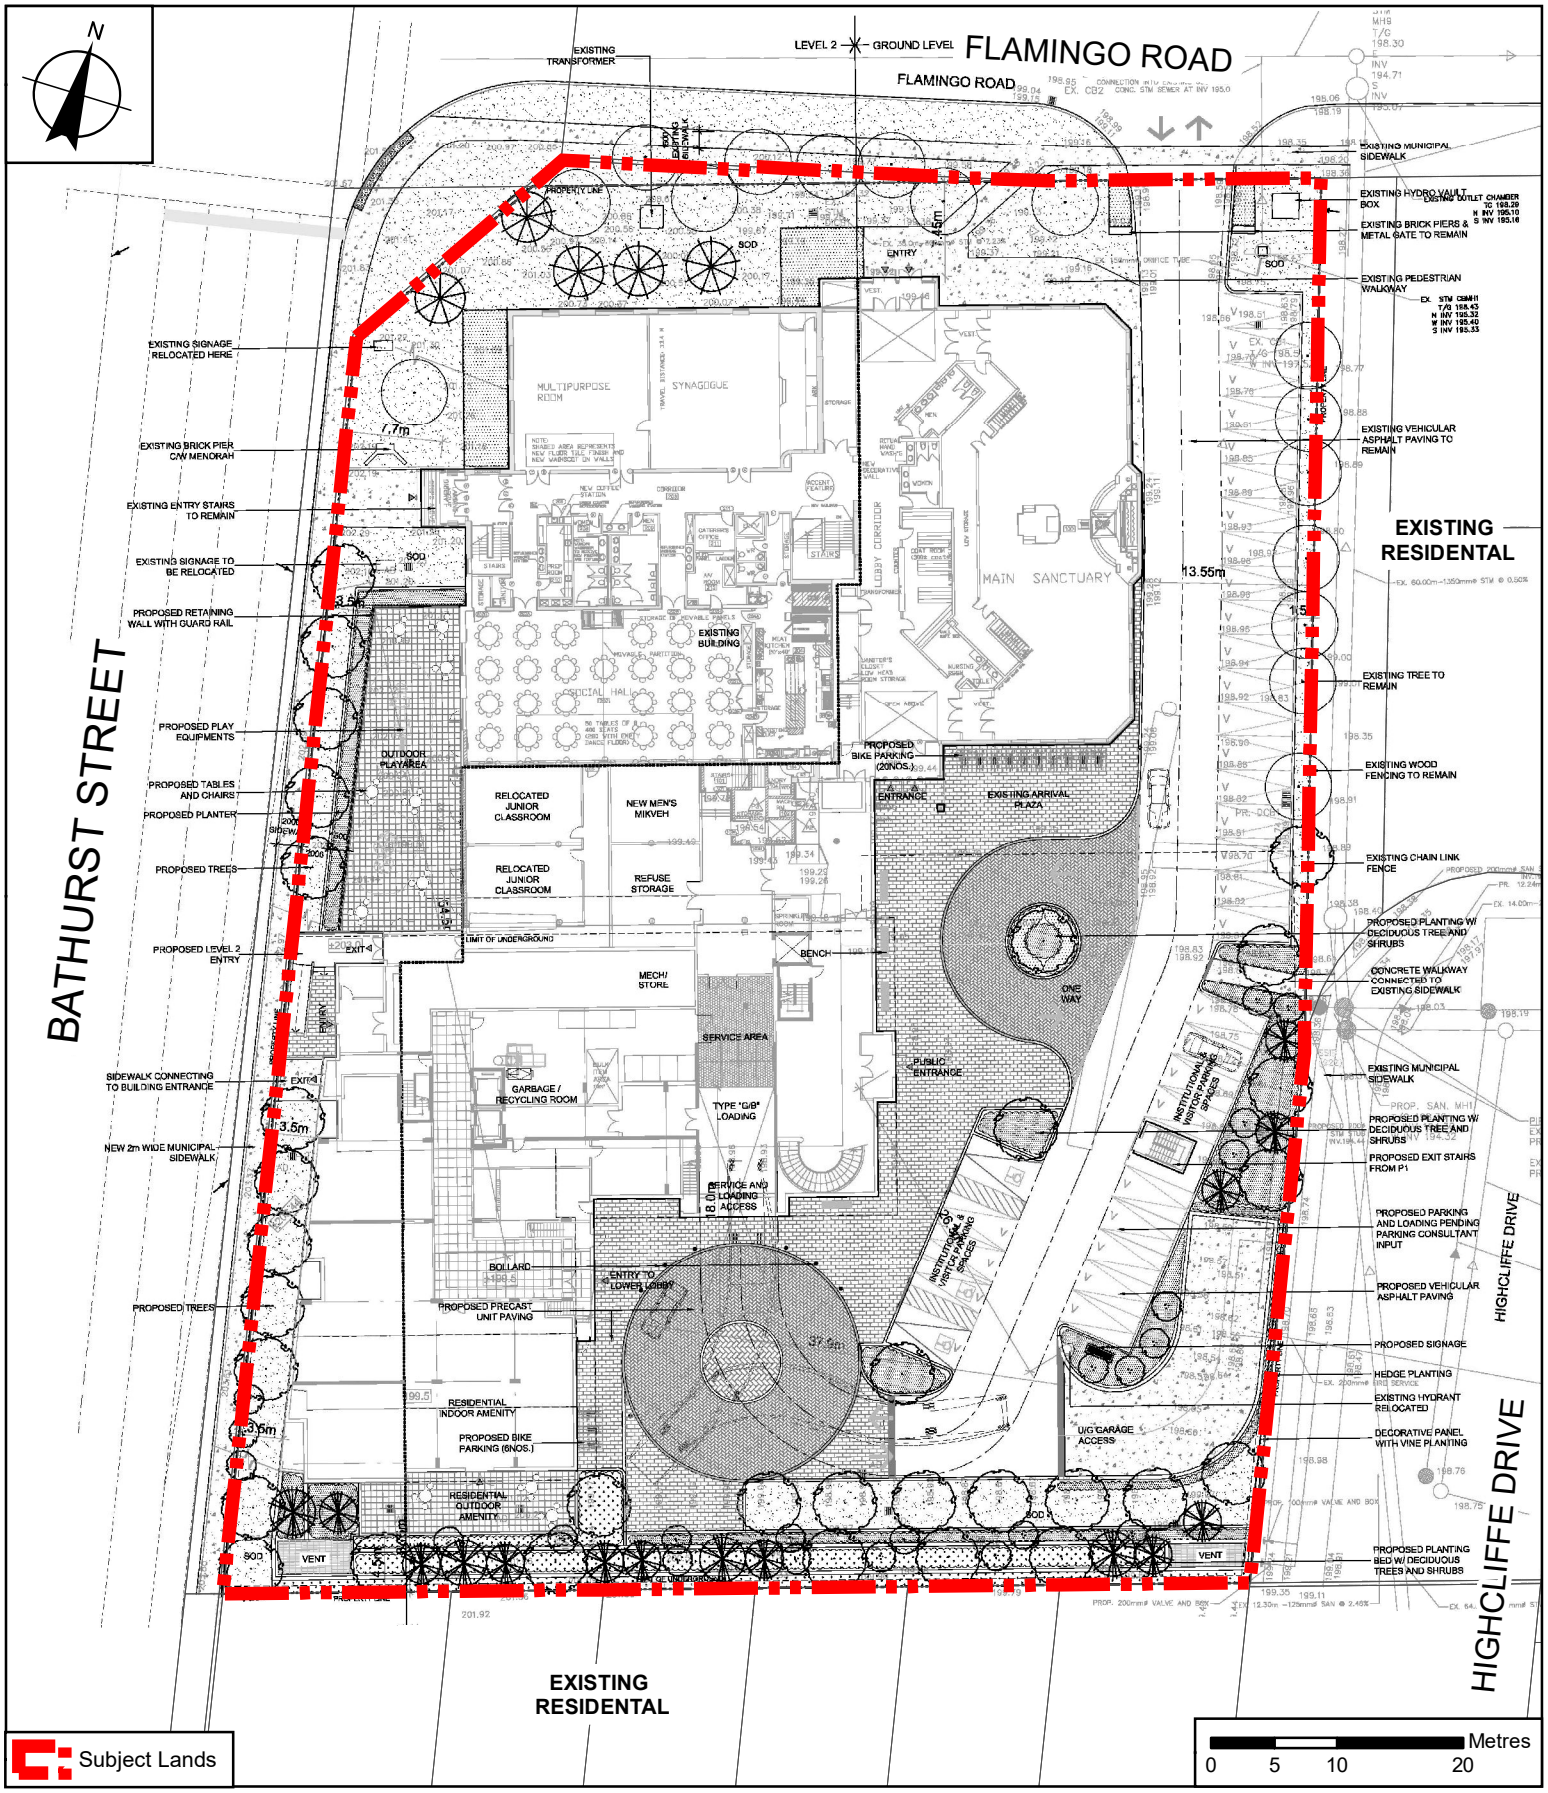

Landscape Plan

Attachment

LOCATION:
Part of Lots 33 and 34, Concession 1

APPLICANT:
Chabad Lubavitch of Southern Ontario

VAUGHAN
Development Planning

FILES:
OP.19.016 and Z.19.040

DATE:
September 22, 2020

3

N:\GIS_Archive\Attachments\OP\2015-2019\OP.19.016_Z.19.040\OP.19.016_LandscapePlan.mxd

Created on: 8/19/2020