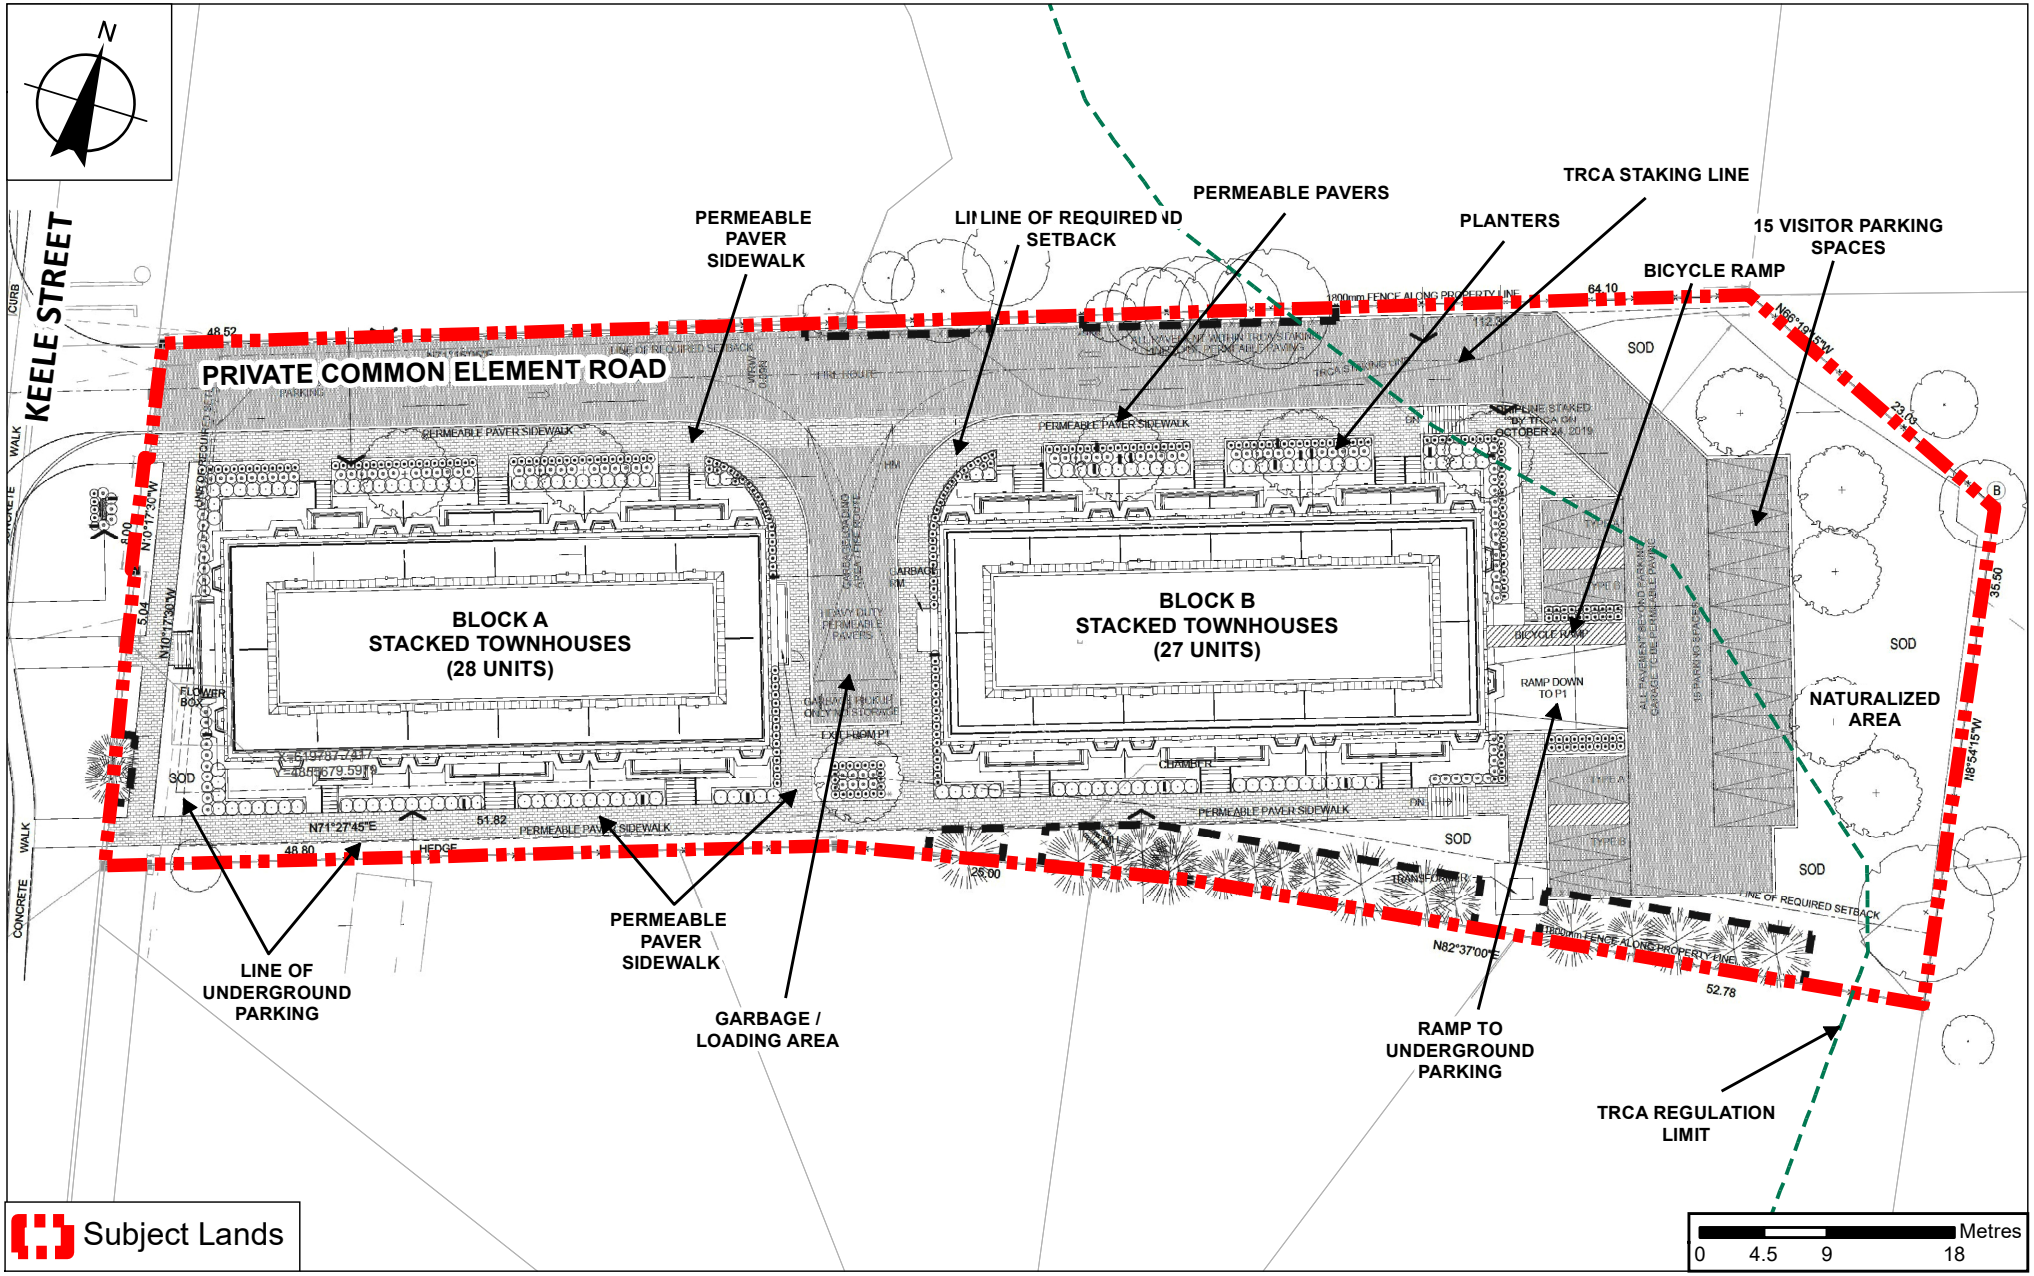


# Landscape Plan

**LOCATION:**
Part of Lot 17, Concession 3;
9575 Keele Street

**APPLICANT:**
2706640 Ontario Inc.

VAUGHAN
Development Planning

# Attachment 3

**FILES:**
Z.20.035 and
DA.20.058

**DATE:**
March 2, 2021