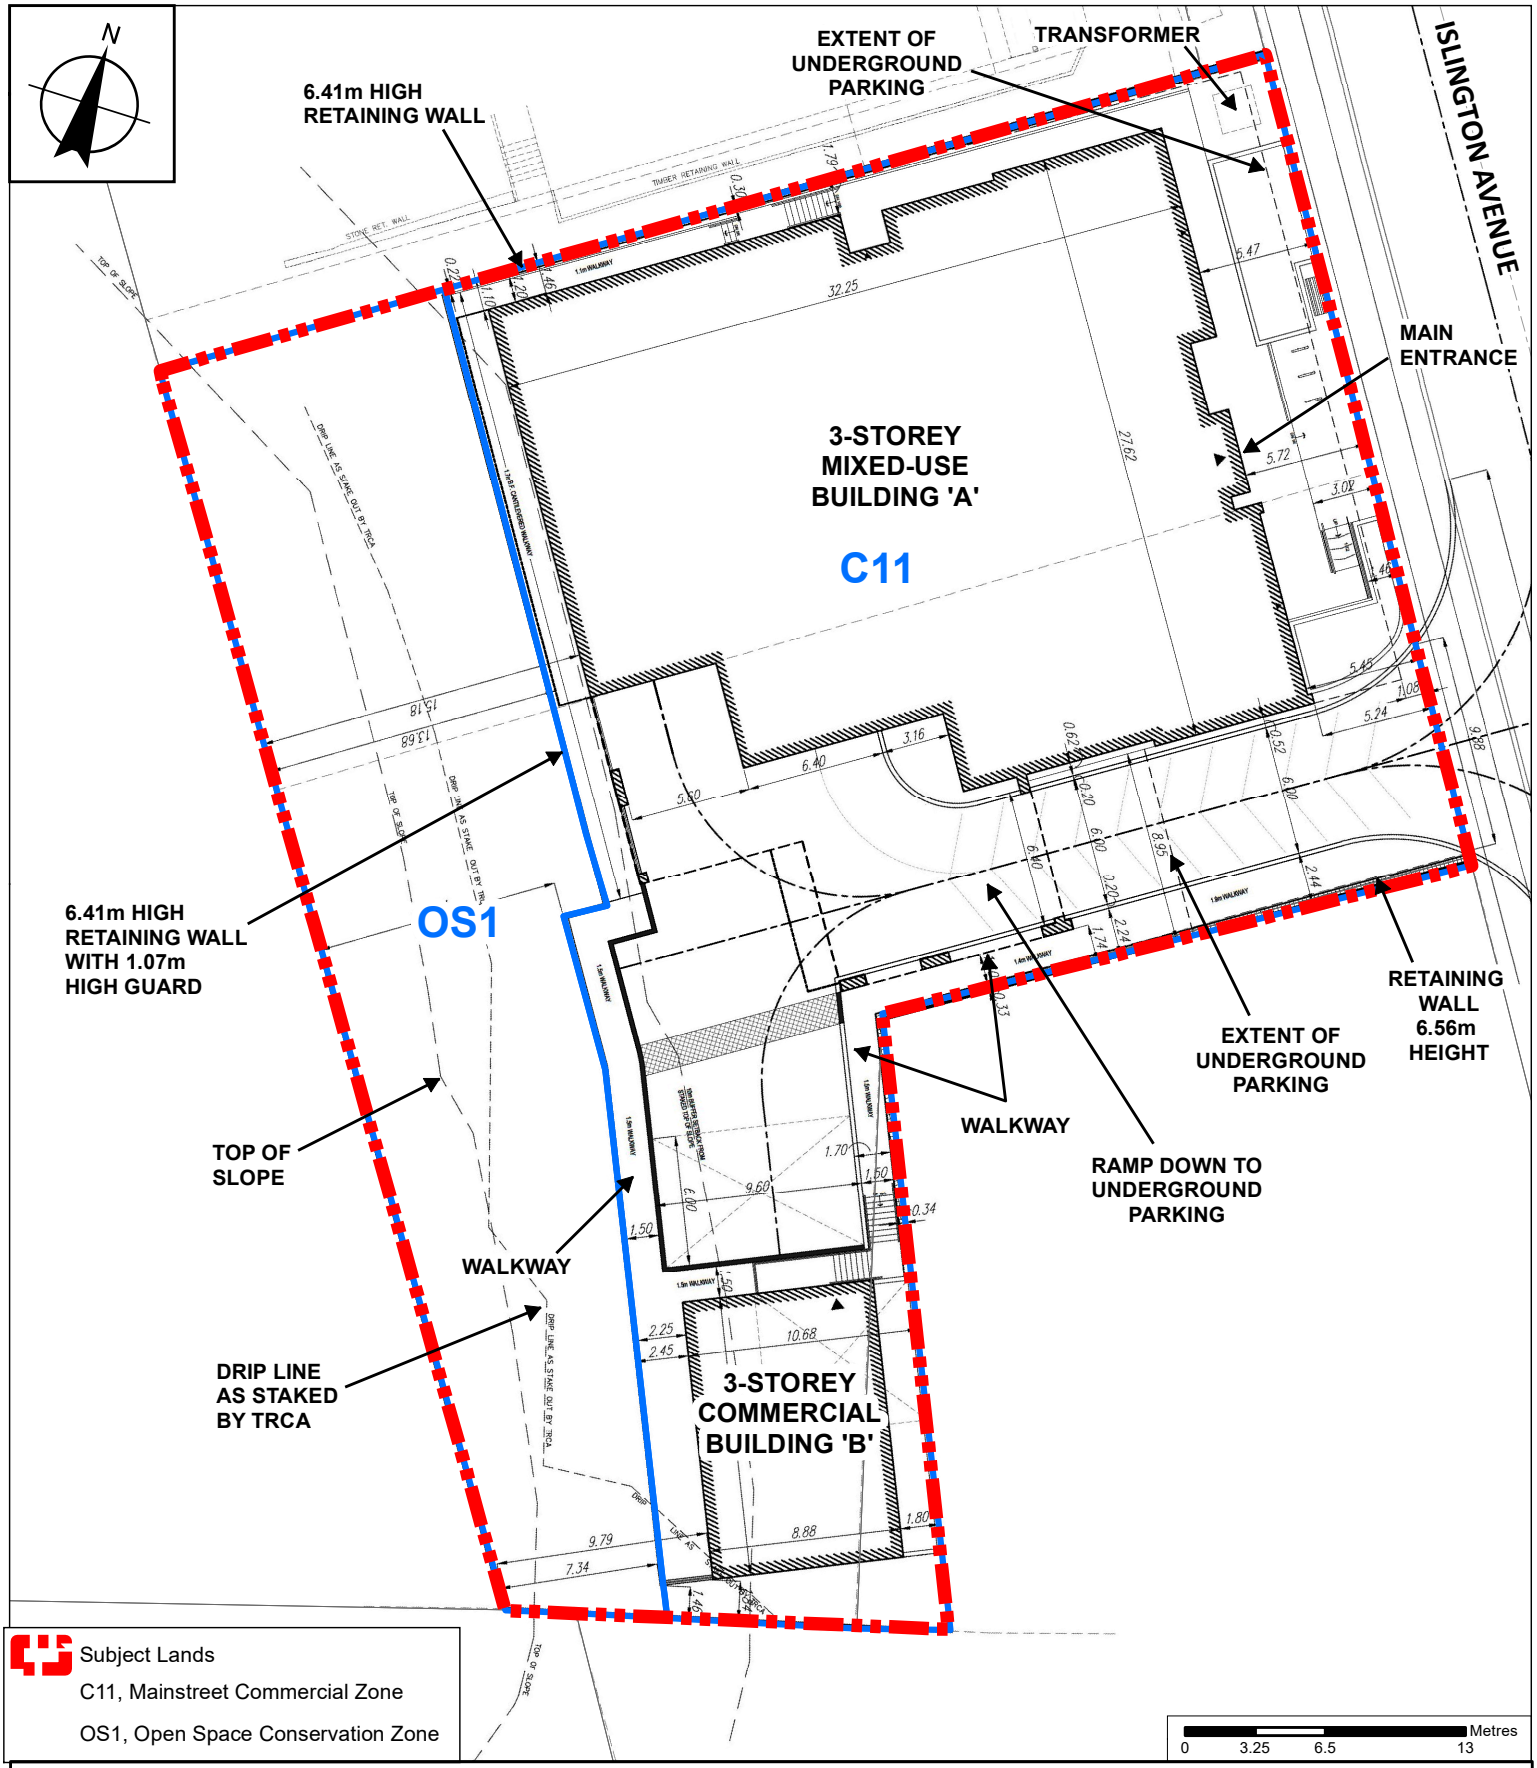

Proposed Zoning and Site Plan

LOCATION: Part of Lot 24, Concession 8; 10422 and 10432 Islington Avenue

APPLICANT: Kleinburg Mills Inc.

VAUGHAN
Development Planning

Attachment 3

FILES: OP.16.002, Z.15.038
RELATED FILE: DA.15.091

DATE: March 2, 2021