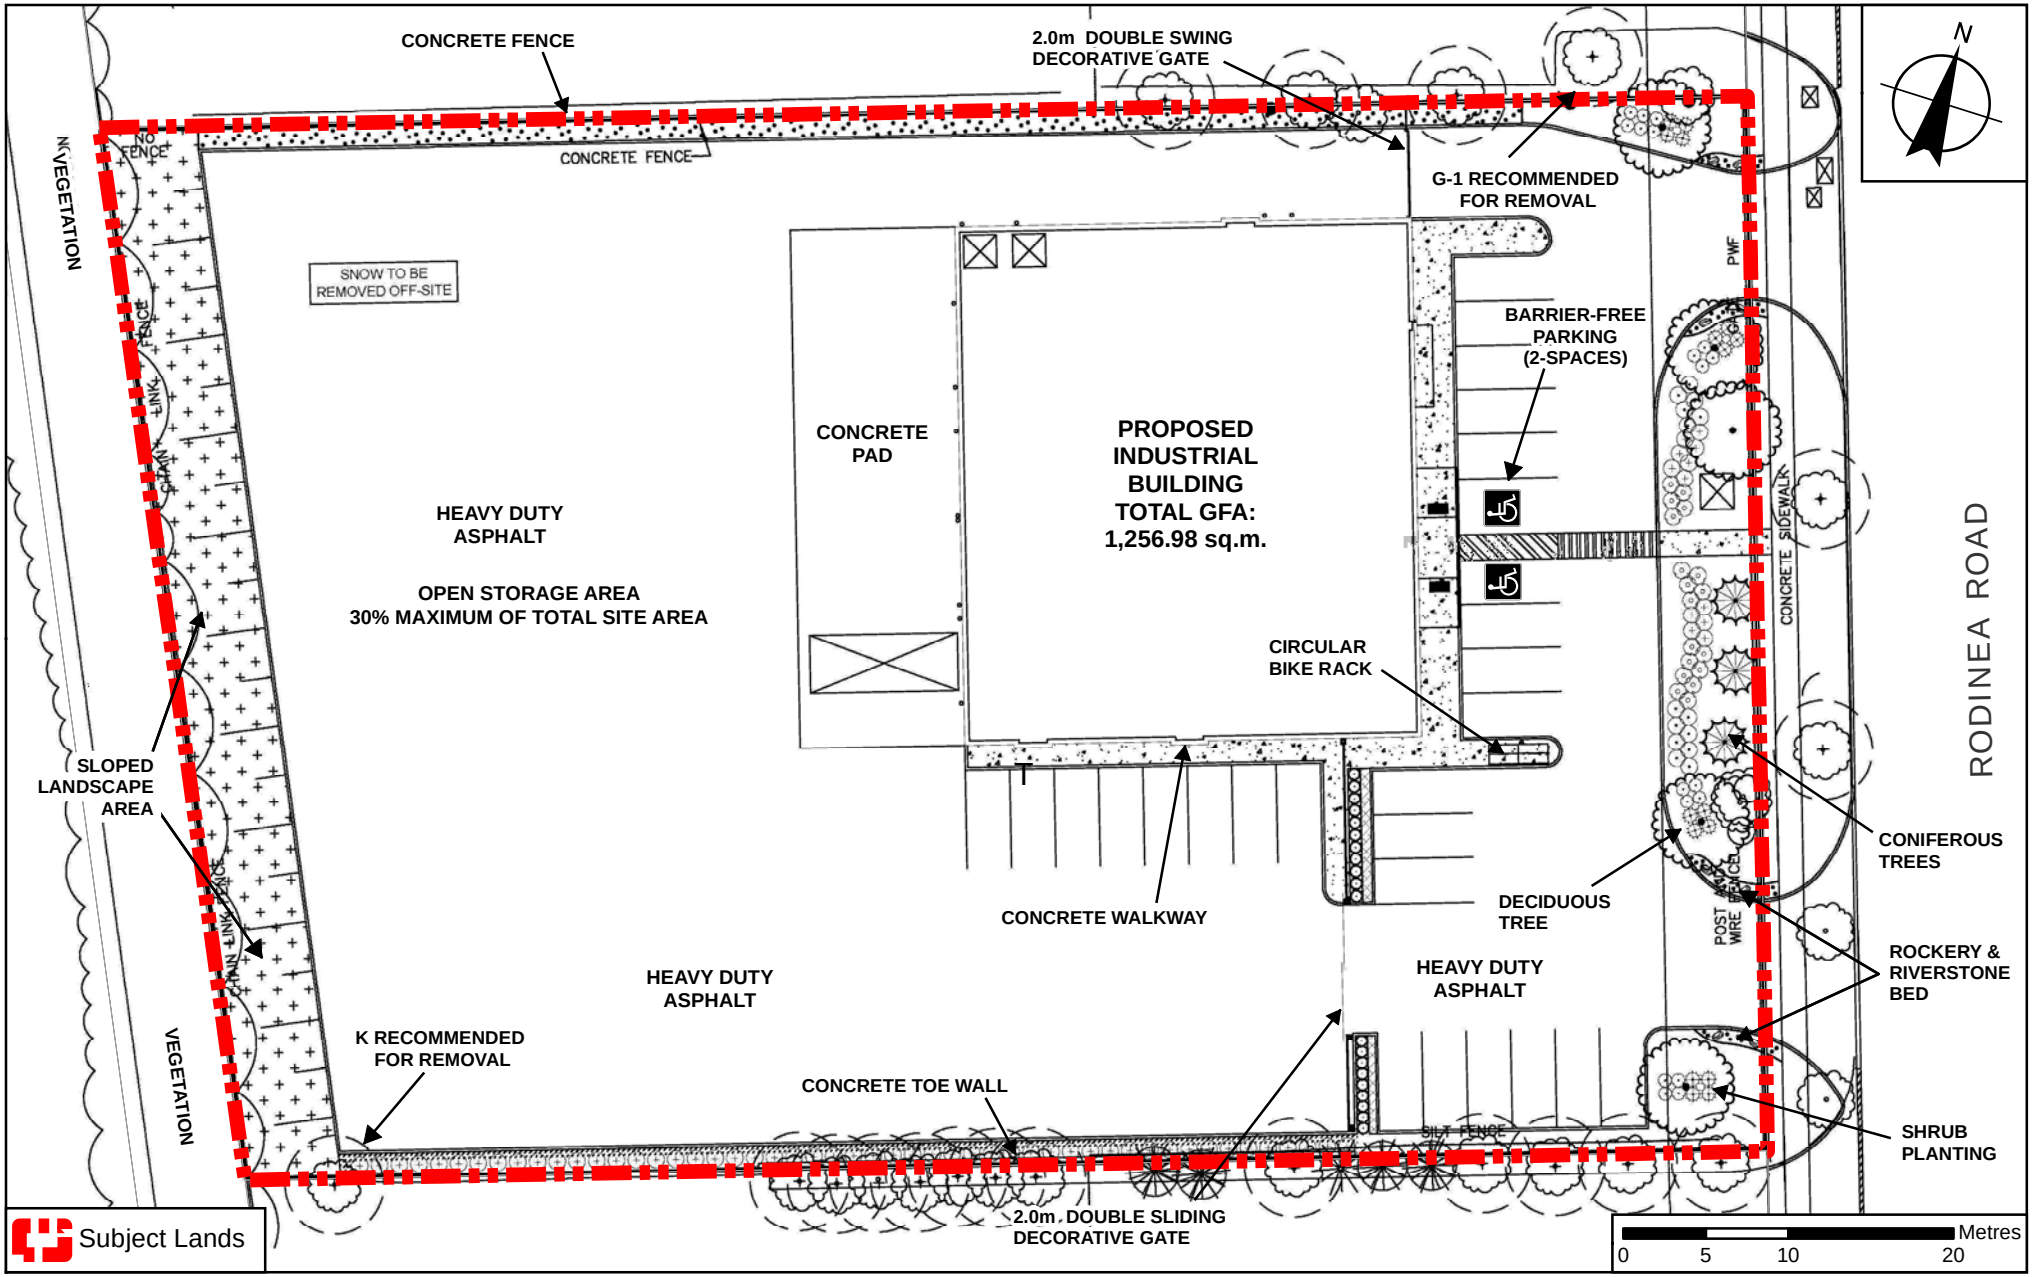

Landscape Plan

LOCATION:
Part of Lot 24, Concession 3
290 Rodinea Road

APPLICANT:
Dirsan Holding Inc

VAUGHAN
Development Planning

Attachment

FILE:
DA.20.038

DATE:
March 2, 2021

4

Document Path: N:\GIS_Archive\Attachments\DA\2020-2024\DA.20.038\DA.20.038_CW_LandscapePlan.mxd

Created on: 2/3/2021