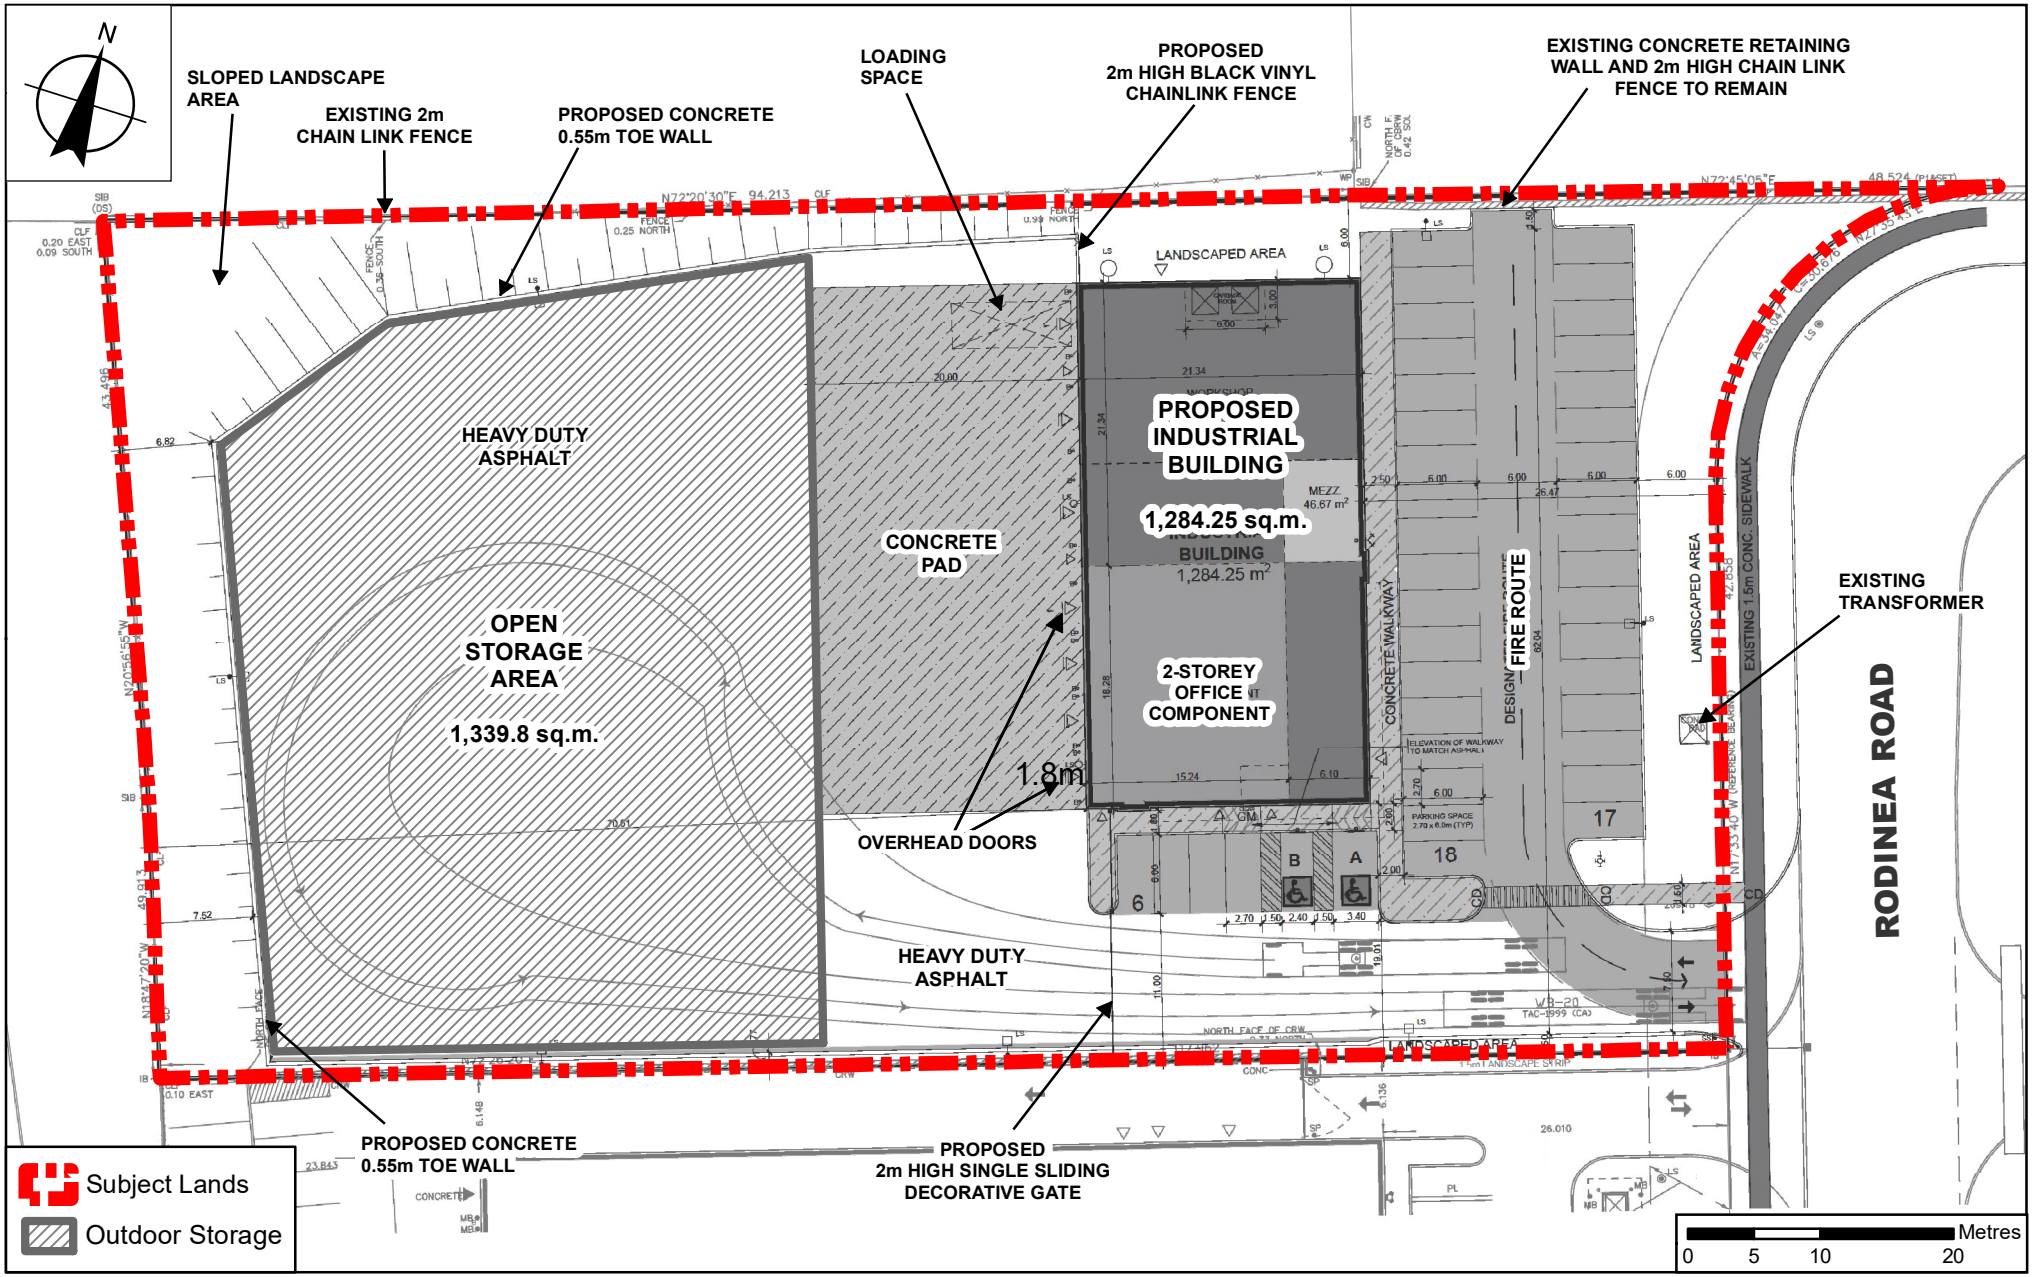

Site Plan

LOCATION:
200 Rodinea Road (Block 1, 65M-4330)
Part of Lot 24, Concession 3;

APPLICANT:
2314075 Ontario Ltd.

VAUGHAN
Development Planning

Attachment

FILE:
DA.20.039

DATE:
April 7, 2021

3

N:\GIS_Archive\Attachments\DA\2020-2024\DA.20.039\DA.20.039_CW_Site Plan.mxd

Created on: 3/16/2021