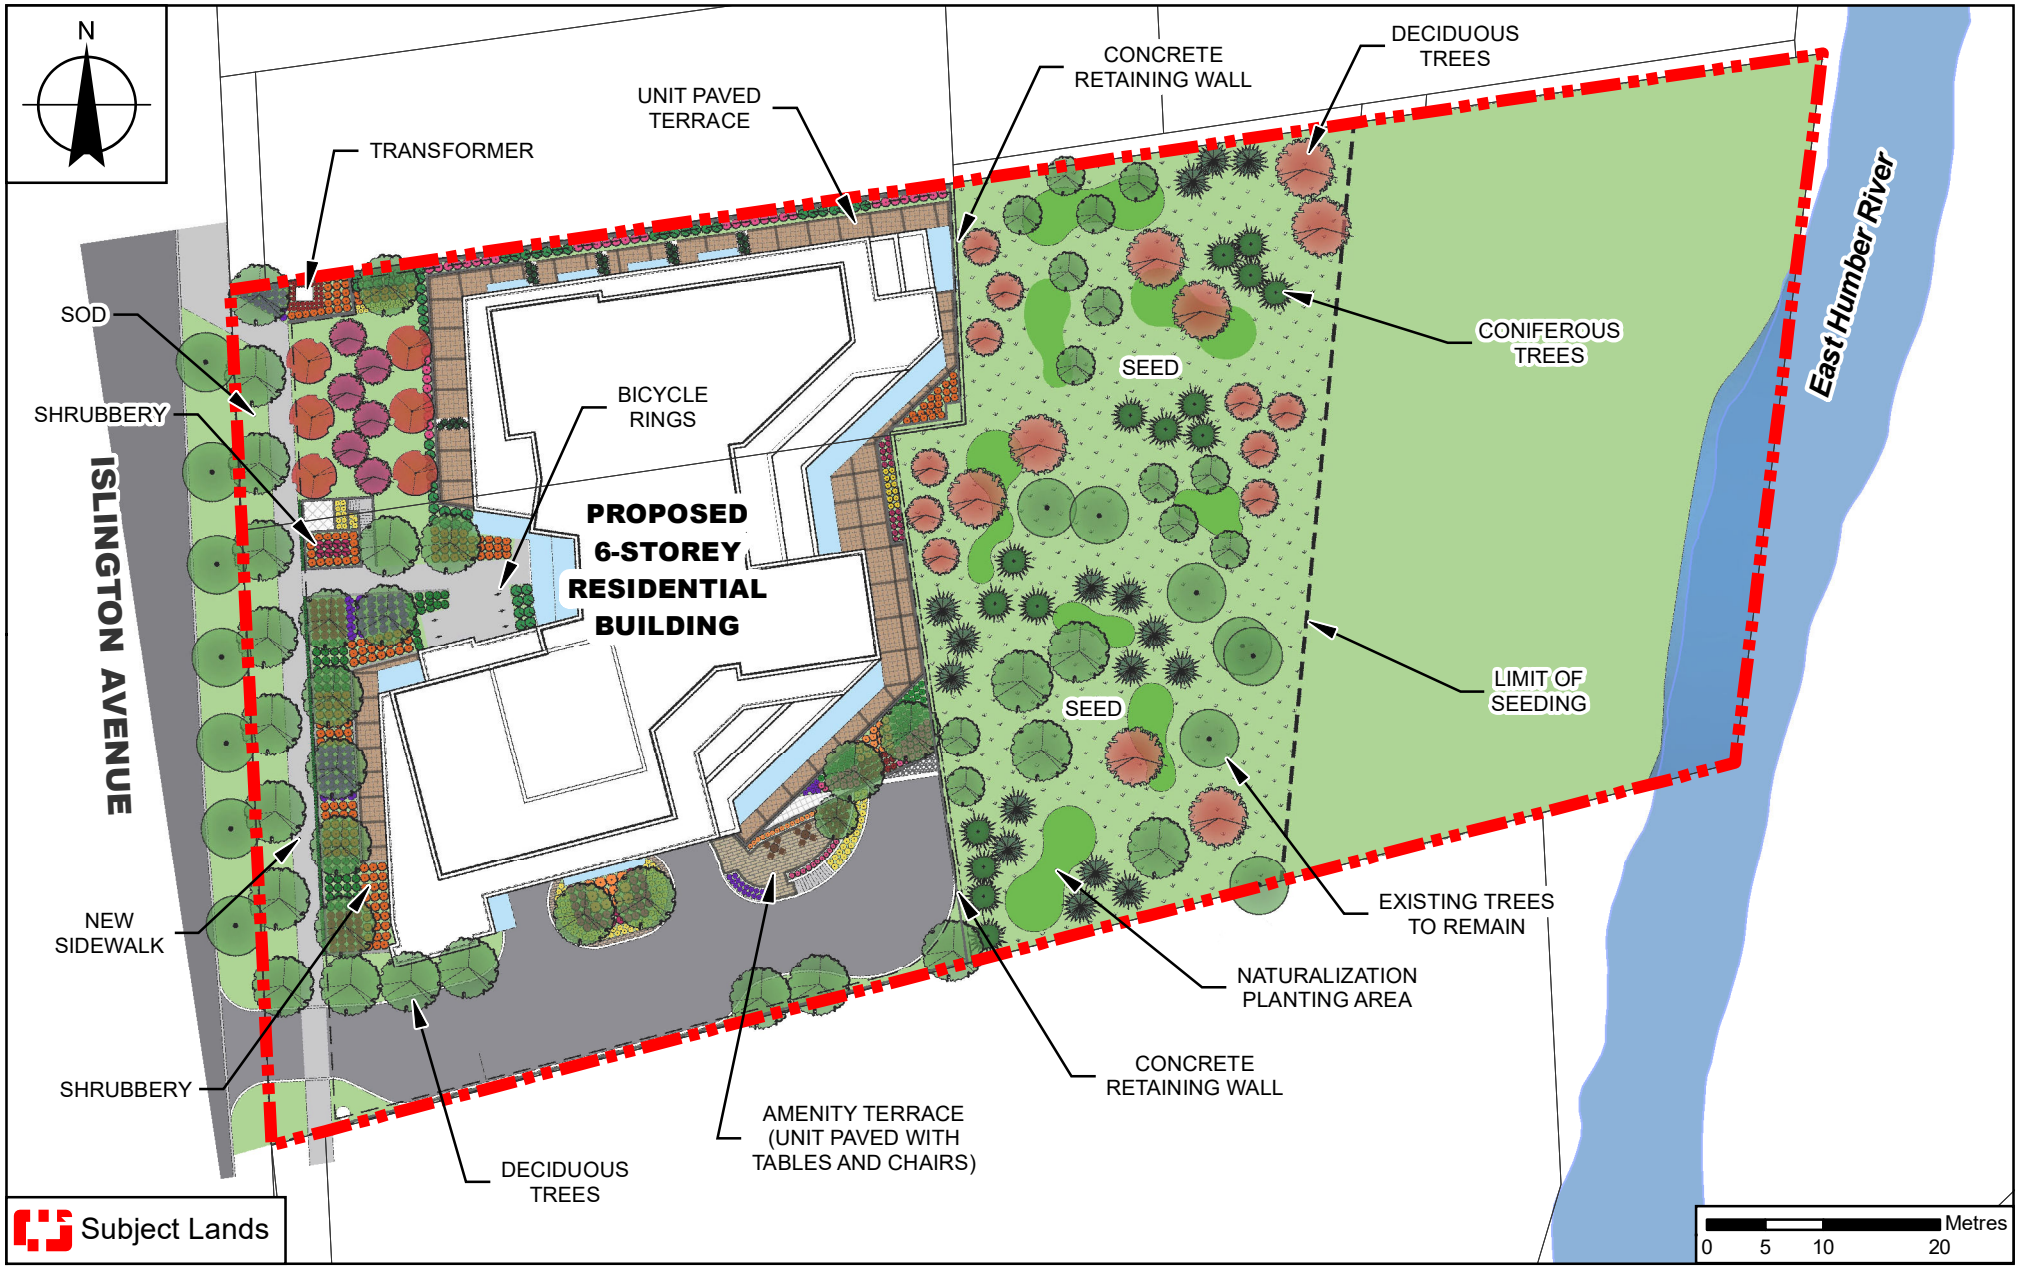


Landscape Plan

LOCATION:
8265 and 8277 Islington Avenue
Lots 6, 7, 7A, 8 Plan M-1110
Part of Lot 9, Concession 7

APPLICANT:
DCFM Developments Ltd.

VAUGHAN
Development Planning

Attachment 3

FILES:
OP.21.002 and Z.21.003

DATE:
June 1, 2021

N:\GIS_Archive\Attachments\OP\2020-2024\OP.21.002_Z.21.003\OP.21.002_Z.21.003_C_Landscape.mxd

Created on: 4/9/2021