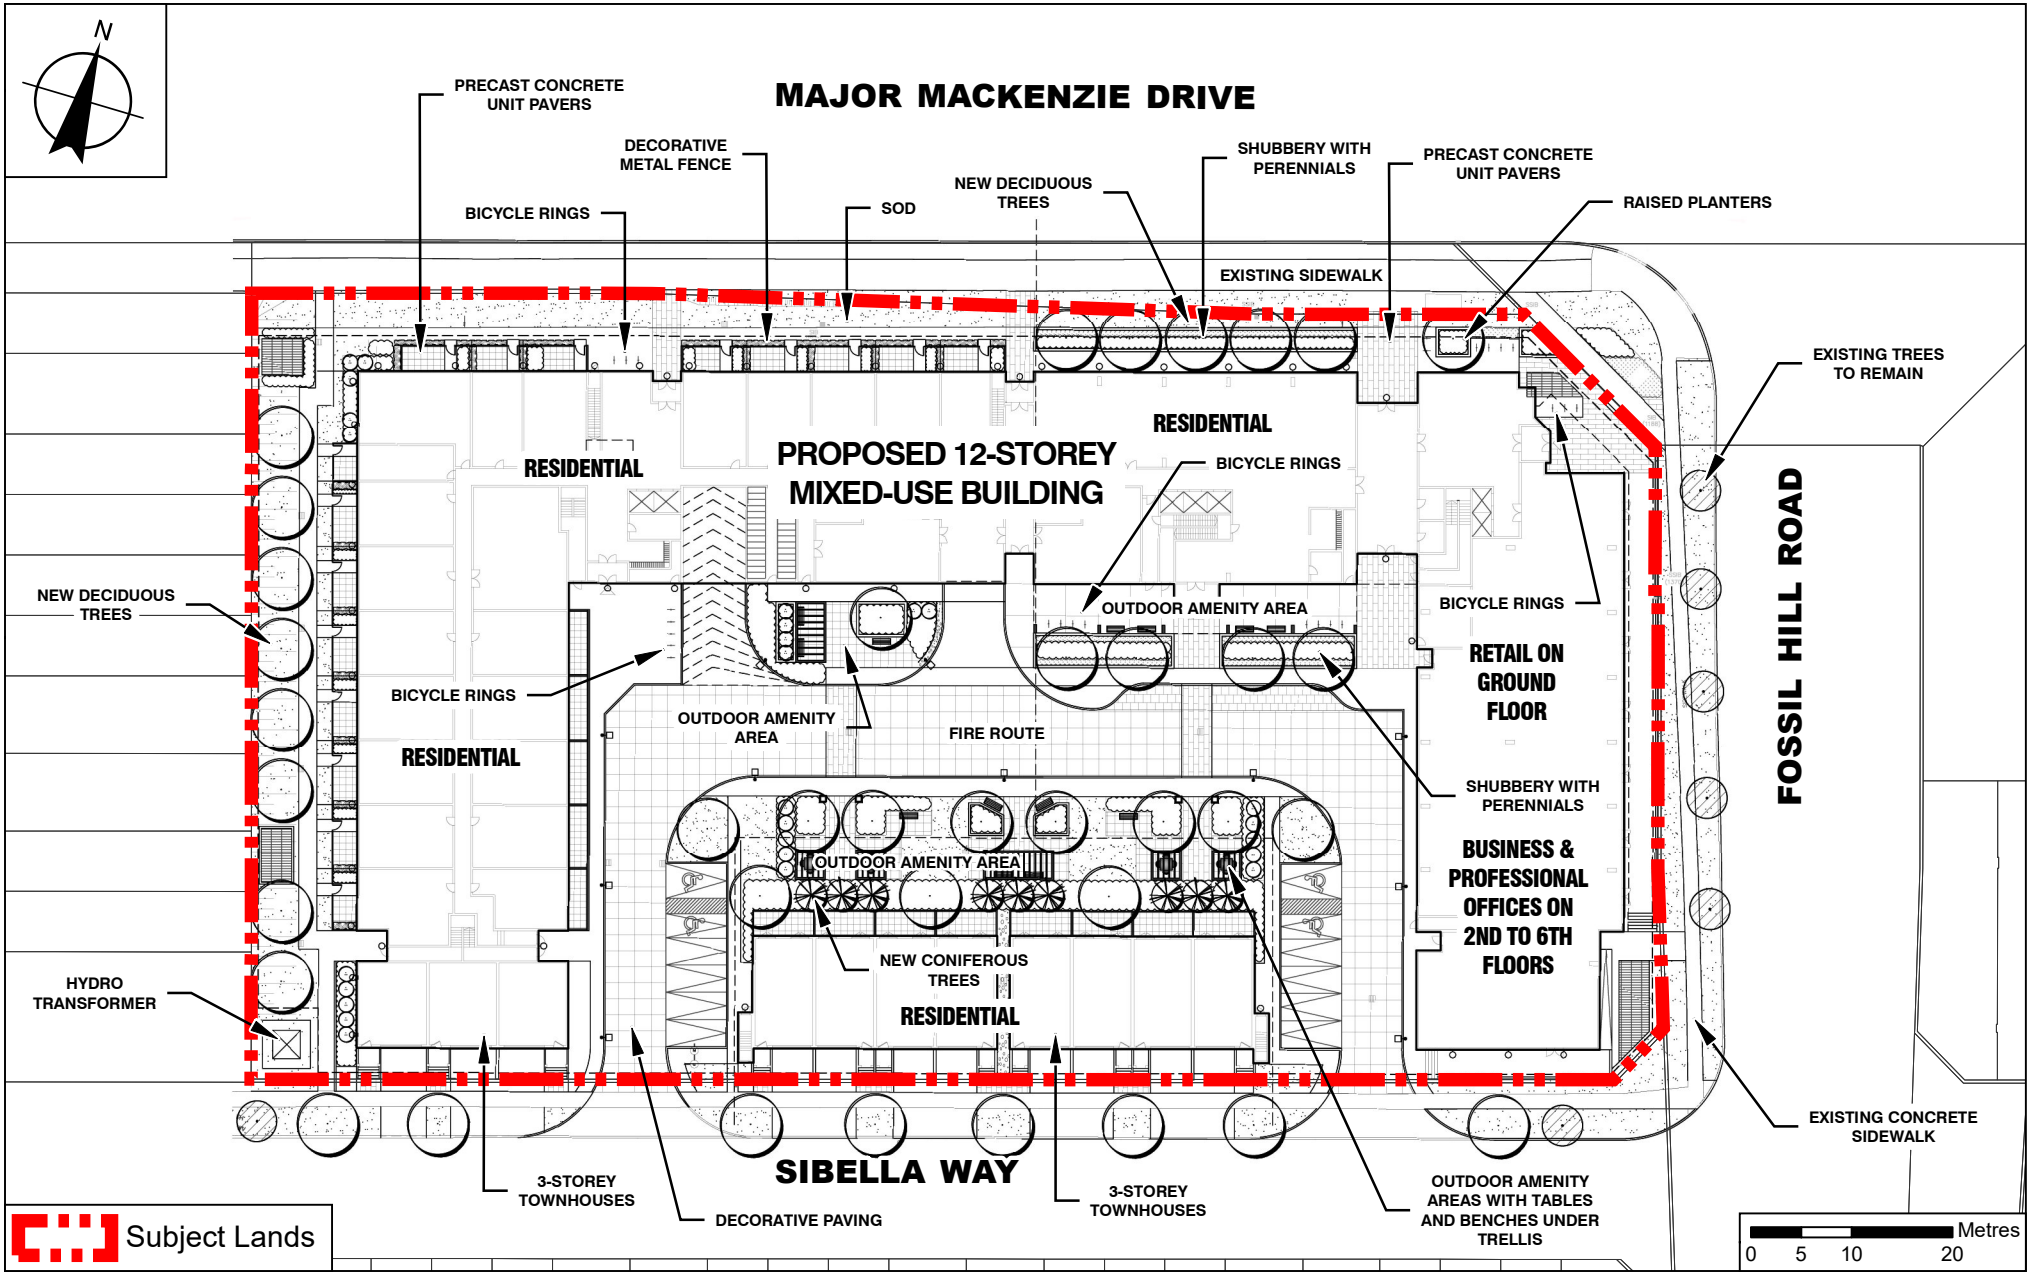

Landscape Plan

LOCATION:
Parts 5 and 10 Plan 65R-32560
Part of Lot 20, Concession 6

APPLICANT:
The Q Towers Limited Partnership

VAUGHAN
Development Planning

Attachment 6

FILES: OP.21.001, Z.21.002 and 19T-21V001
RELATED FILE: DA.21.001
DATE: September 14, 2021

N:\GIS_Archive\Attachments\OP\2020-2024\OP.21.001_Z.21.002_19T-21V003_DA.21.001\OP.21.001_Z.21.002_C_Landscape.mxd

Created on: 7/29/2021