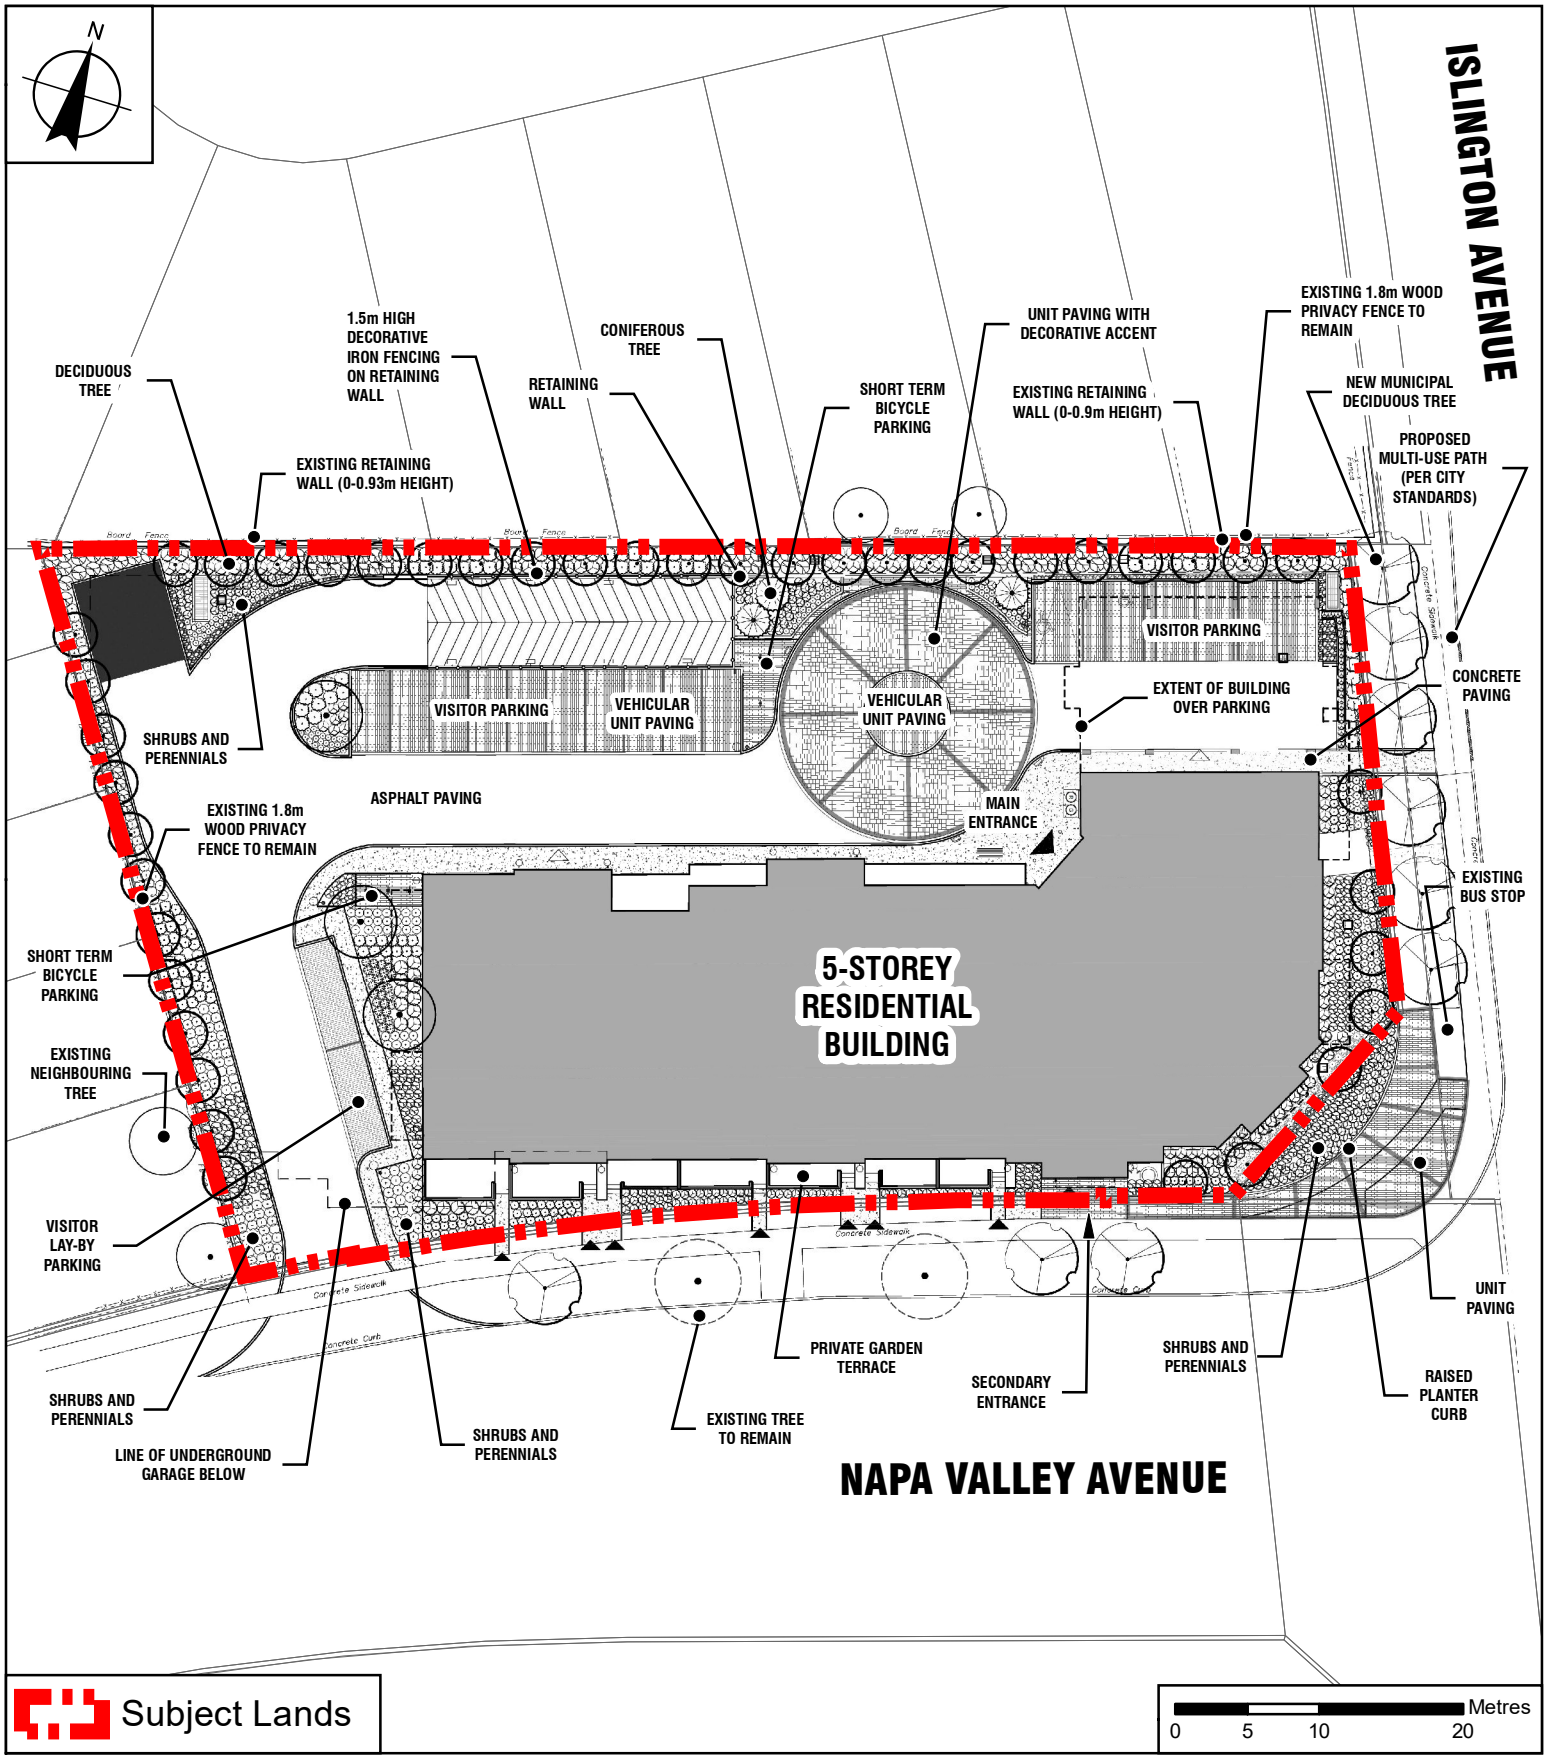

Landscape Plan

Attachment 4

LOCATION:
9630 Islington Avenue
Block 6 Plan 65M-3467
Part of Lot 18, Concession 8

APPLICANT:
9630 Islington Inc.

VAUGHAN
Development Planning

FILES:
Z.20.001
and DA.20.002

DATE:
October 5, 2021