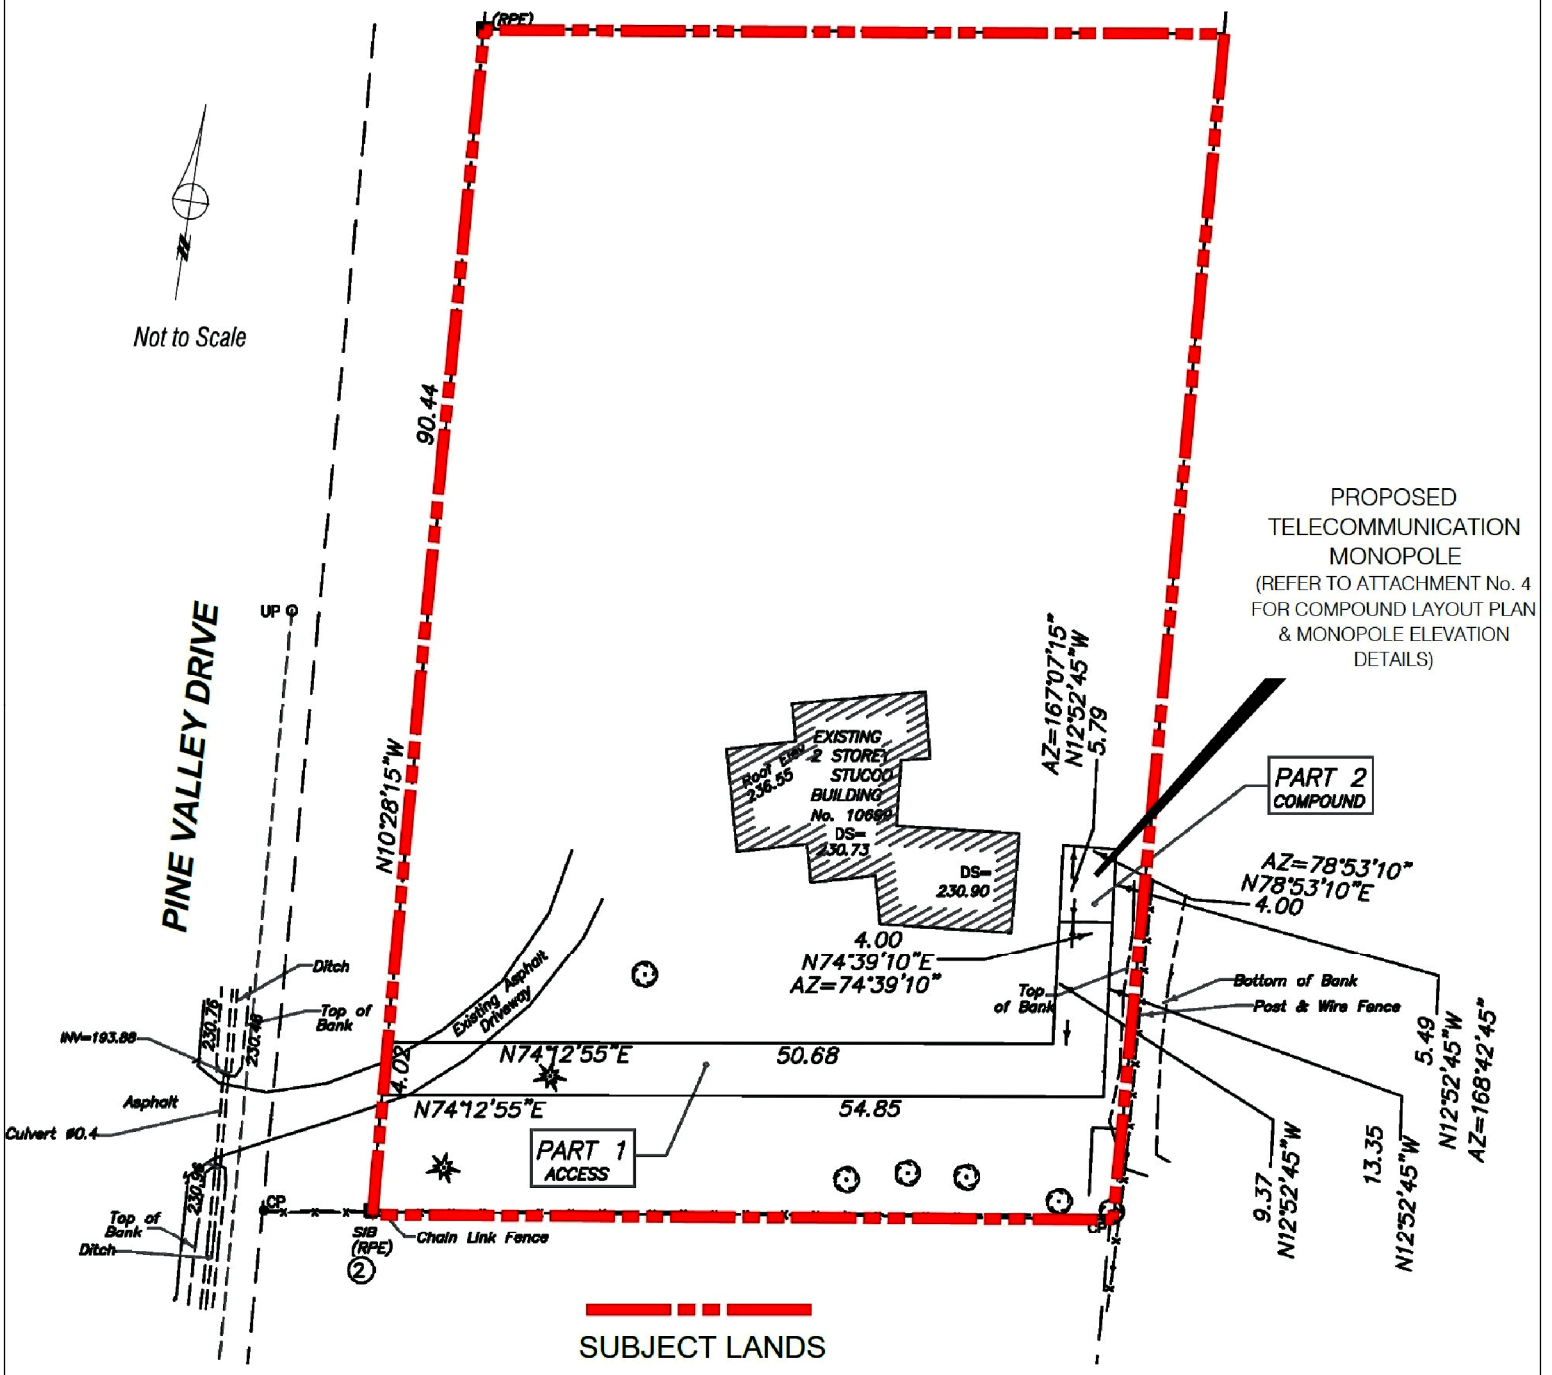

Previous Approved Site Plan - June 28, 2016

LOCATION: Part of Lot 25, Concession 6
10699 and 10733 Pine Valley Drive

APPLICANT: Prima Vista Estates Inc.

VAUGHAN
Development Planning

Attachment

FILE:
DA.14.090

DATE:
October 5, 2021

6

Document Path: N:\GIS_Archive\Attachments\DA\2010-2014\DA.14.090\DA.14.090_CW_PreviousSP.mxd

Created on: 8/25/2021