ATTACHMENT 2

SURVEYOR'S REAL PROPERTY REPORT–PART 1

PLAN OF LOTS 9, 10 AND 11 RANGE A REGISTERED PLAN 328 CITY OF VAUGHAN

REGIONAL MUNICIPALITY OF YORK

SCALE 1: 300

0 1 2 3 4 5 10 15 20 25m

© COPYRIGHT

ertl surveyors 2015

Ontario Land Surveyors

Part 2: Report

NO REGISTERED EASEMENTS OR RIGHTS OF WAY.
SURVEY PREPARED FOR PATRICIA SALIN

Bearing note

BEARINGS ARE ASTRONOMIC AND ARE REFERRED TO THE NORTHERLY LIMIT OF MILL STREET, HAVING A BEARING OF N80°17'00"W AS SHOWN ON A PLAN BY SPEIGHT, VAN NOSTRAND, WARD & ANDERSON AS DATED SEPT. 13, 1955.

Metric


DISTANCES ARE IN METRES AND CAN BE CONVERTED TO FEET BY DIVIDING BY 0.3048.

Benchmark

B.M. No. 092901540,
ELEVATION = 175.86m.

ASSOCIATION OF ONTARIO LAND SURVEYORS
PLAN SUBMISSION FORM
1944674

THIS PLAN IS NOT VALID UNLESS IT IS AN EMBOSSED ORIGINAL COPY ISSUED BY THE SURVEYOR.
In accordance with Regulation 1026, Section 29(3).

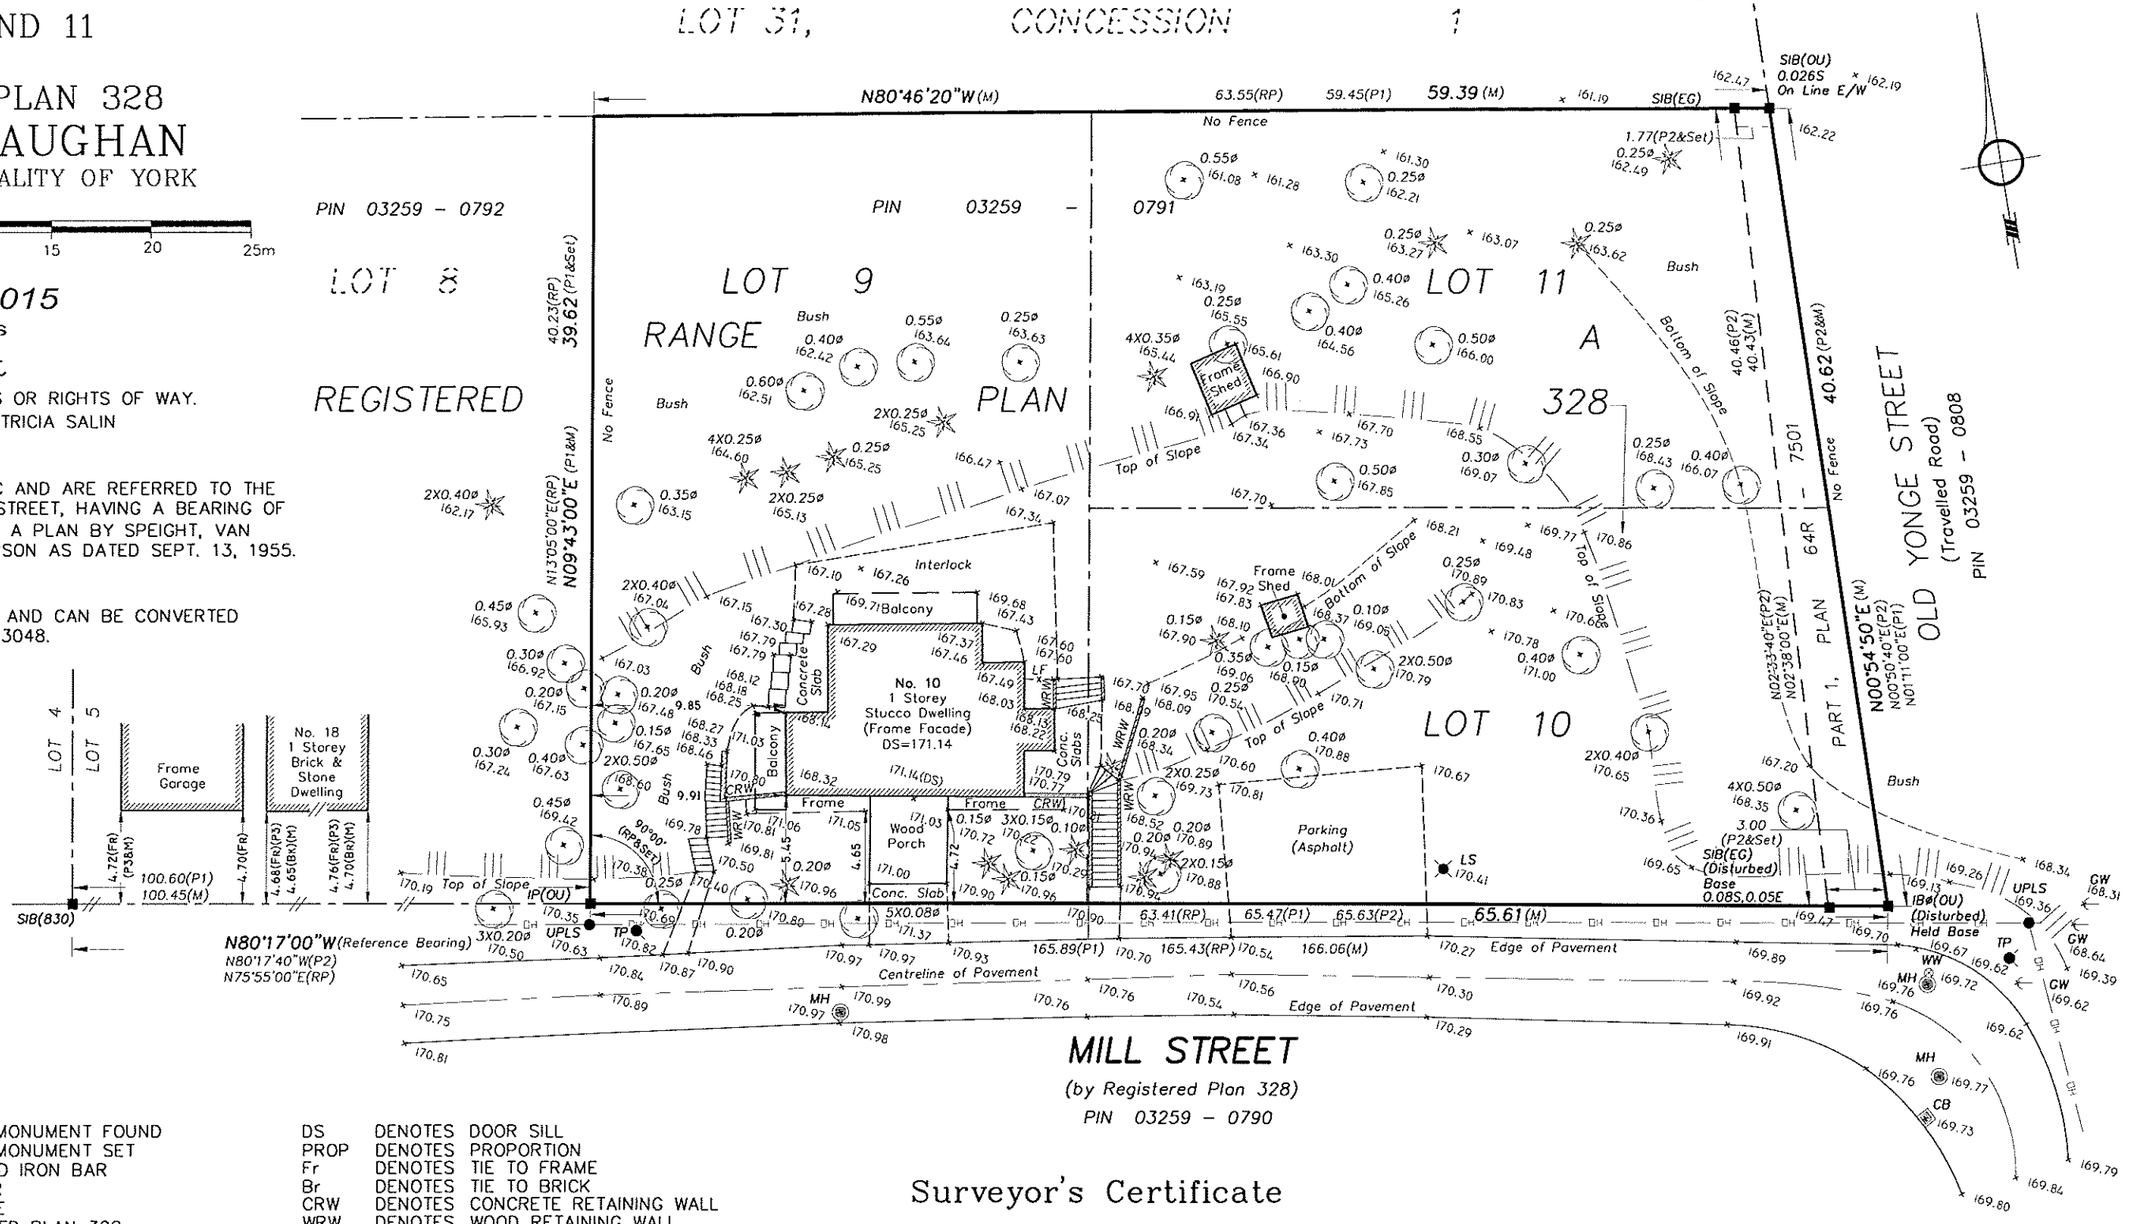

Legend

■	DENOTES	SURVEY MONUMENT FOUND
□	DENOTES	SURVEY MONUMENT SET
SIB	DENOTES	STANDARD IRON BAR
IB	DENOTES	IRON BAR
IP	DENOTES	IRON PIPE
RP	DENOTES	REGISTERED PLAN 328
P1	DENOTES	PLAN BY SVN, WARD AND ANDERSON, O.L.S., DATED SEPTEMBER 13, 1955
P2	DENOTES	PLAN 64R–7501
P3	DENOTES	PLAN BY OTTO ERTL, O.L.S. DATED 1996
830	DENOTES	E. W. PETZOLD O.L.S.
EG	DENOTES	EDWARDS & GUNN LTD., O.L.S.
OU	DENOTES	ORIGIN UNKNOWN
N,S,E,W	DENOTES	NORTH, SOUTH, EAST, WEST
M	DENOTES	MEASURED
LF	DENOTES	LATTICE FENCE
DS	DENOTES	DOOR SILL
PROP	DENOTES	PROPORTION
Fr	DENOTES	TIE TO FRAME
Br	DENOTES	TIE TO BRICK
CRW	DENOTES	CONCRETE RETAINING WALL
WRW	DENOTES	WOOD RETAINING WALL
–OH–	DENOTES	OVERHEAD UTILITY WIRES
MH	DENOTES	MAINTENANCE HOLE
GW	DENOTES	GUY WIRE
LS	DENOTES	LIGHT STANDARD
CB	DENOTES	CATCH BASIN
TP	DENOTES	TRAFFIC SIGN POLE
UPLS	DENOTES	UTILITY POLE LIGHT STANDARD
WW	DENOTES	WATER WELL
	DENOTES	CONIFEROUS TREE W/TRUNK DIAMETER
	DENOTES	DECIDUOUS TREE W/TRUNK DIAMETER

Surveyor's Certificate

I CERTIFY THAT :
1. THIS SURVEY AND PLAN ARE CORRECT AND IN ACCORDANCE WITH THE SURVEYS ACT, THE SURVEYORS ACT AND THE REGULATIONS MADE UNDER THEM.
2. THE SURVEY WAS COMPLETED ON THE 17TH DAY OF July, 2015

August 05, 2015
Date

Yuriy Bogdanov
Ontario Land Surveyor

ertl surveyors
Ontario Land Surveyors
www.es-ols.com
1234 REID STREET, UNIT 10, RICHMOND HILL L4B 1C1
TELEPHONE (905) 731-7834 FAX (905)731-7852 EMAIL info@es-ols.com
DRAWING : 15392–Mill10–TB.DWG PROJECT : 15392
CALC. BY DICKY, DRAWN BY DH, CHECKED BY MP