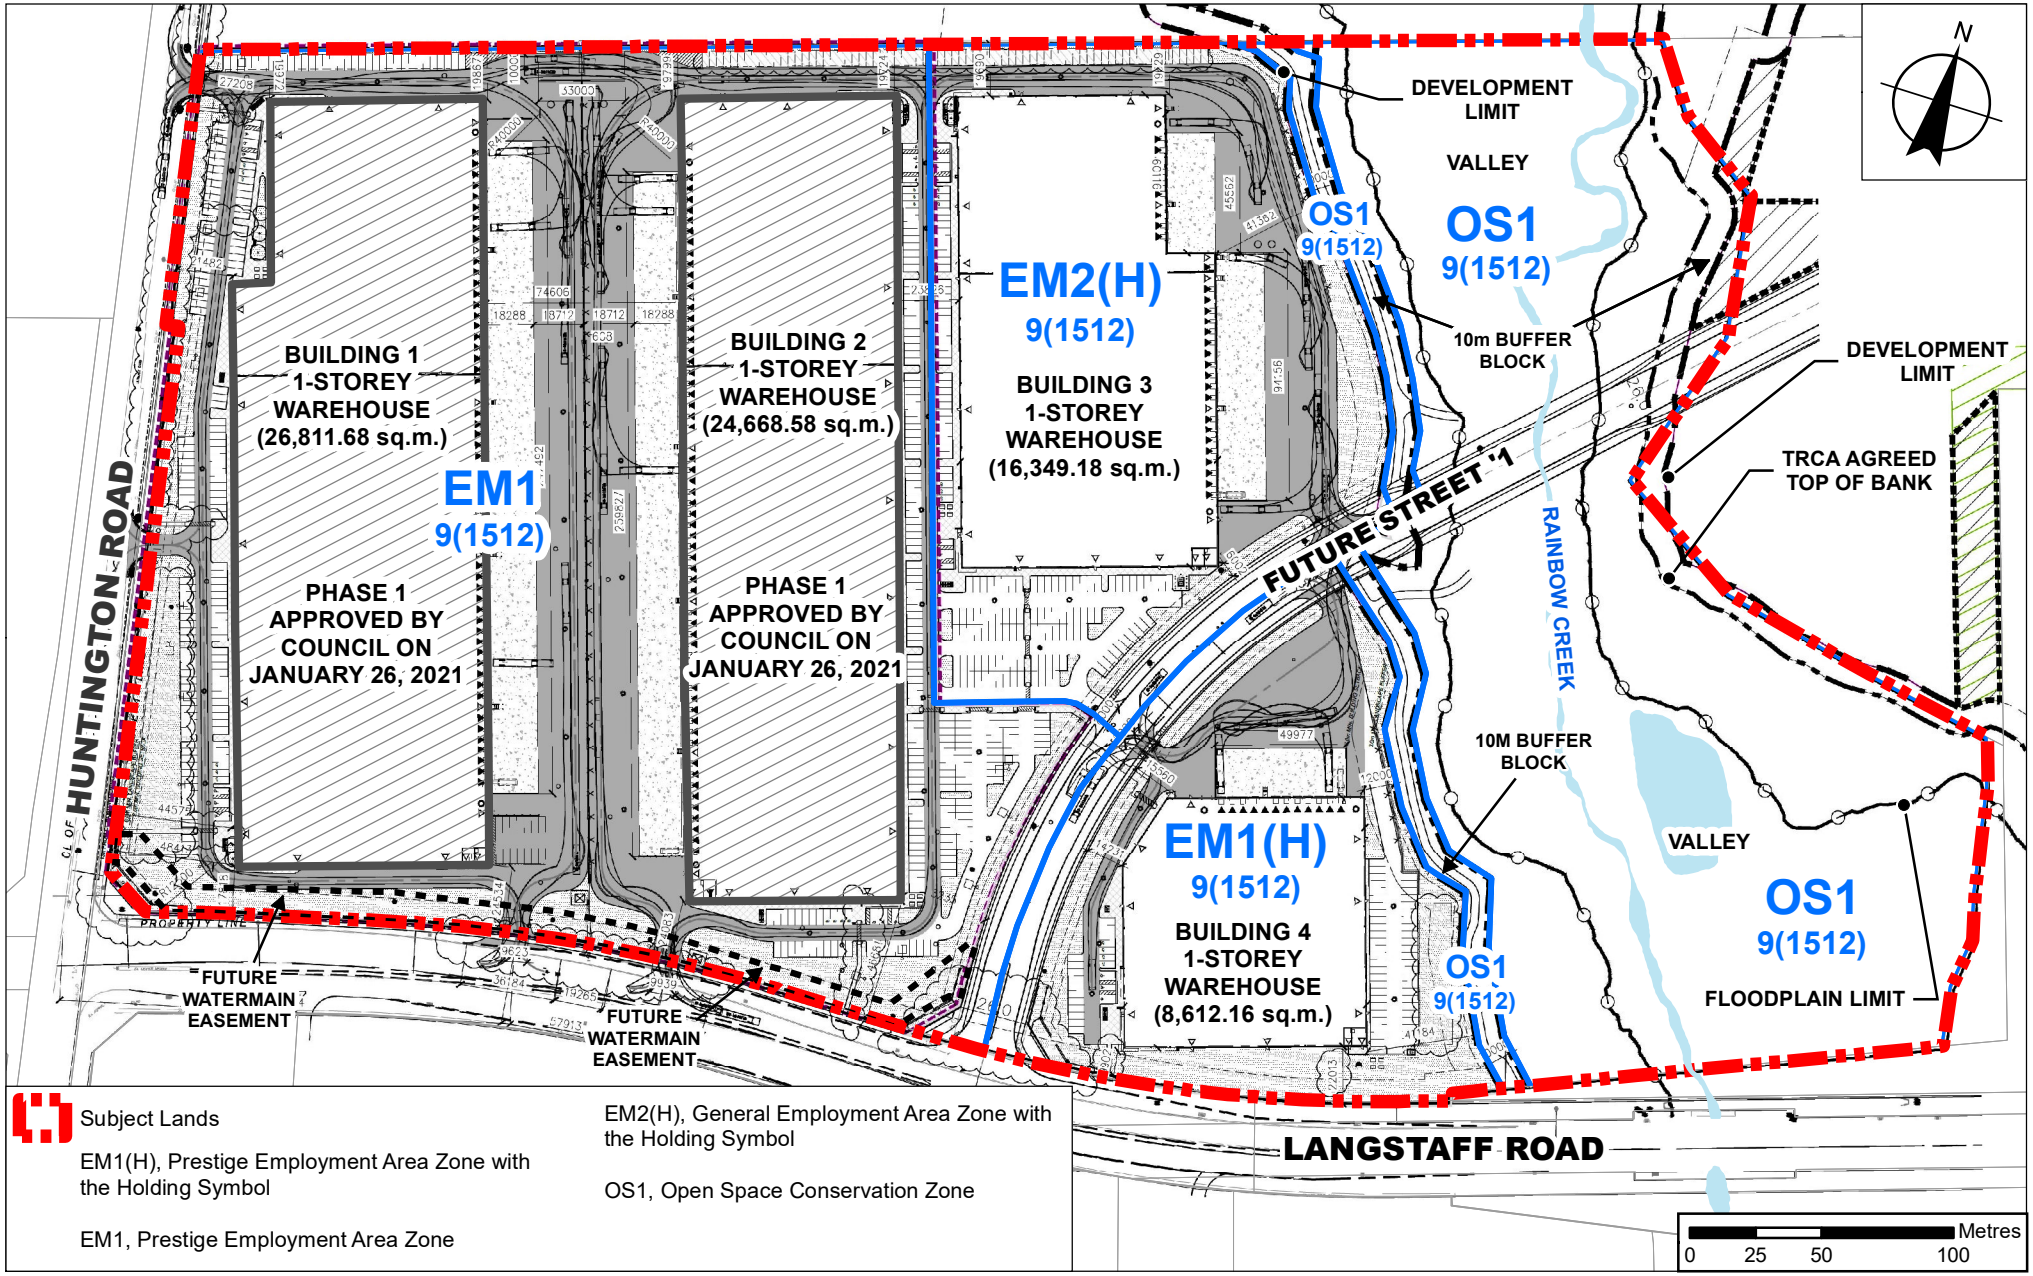

Subject Lands

EM1(H), Prestige Employment Area Zone with the Holding Symbol

EM1, Prestige Employment Area Zone

EM2(H), General Employment Area Zone with the Holding Symbol

OS1, Open Space Conservation Zone

Proposed Site Plan (Phase 2) and Approved Zoning

LOCATION: Part of Lot 11, Concession 9; 6560 Langstaff Road

APPLICANT: Anatolia Block 59 Developments Limited

VAUGHAN
Development Planning

Attachment 5

FILES: 19T-18V010 and DA.18.066
RELATED FILE: Z.18.026

DATE:
February 2, 2022

Document Path: N:\GIS_Archive\Attachments\19T\19T-18V010_DA.18.066_Z.18.026\19T-18V010_DA.18.066_CW_SitePlan.mxd

Created on: 11/30/2021